


Proposed pergola in
anthracite grey
6.0m x 3.0m x 2.5m

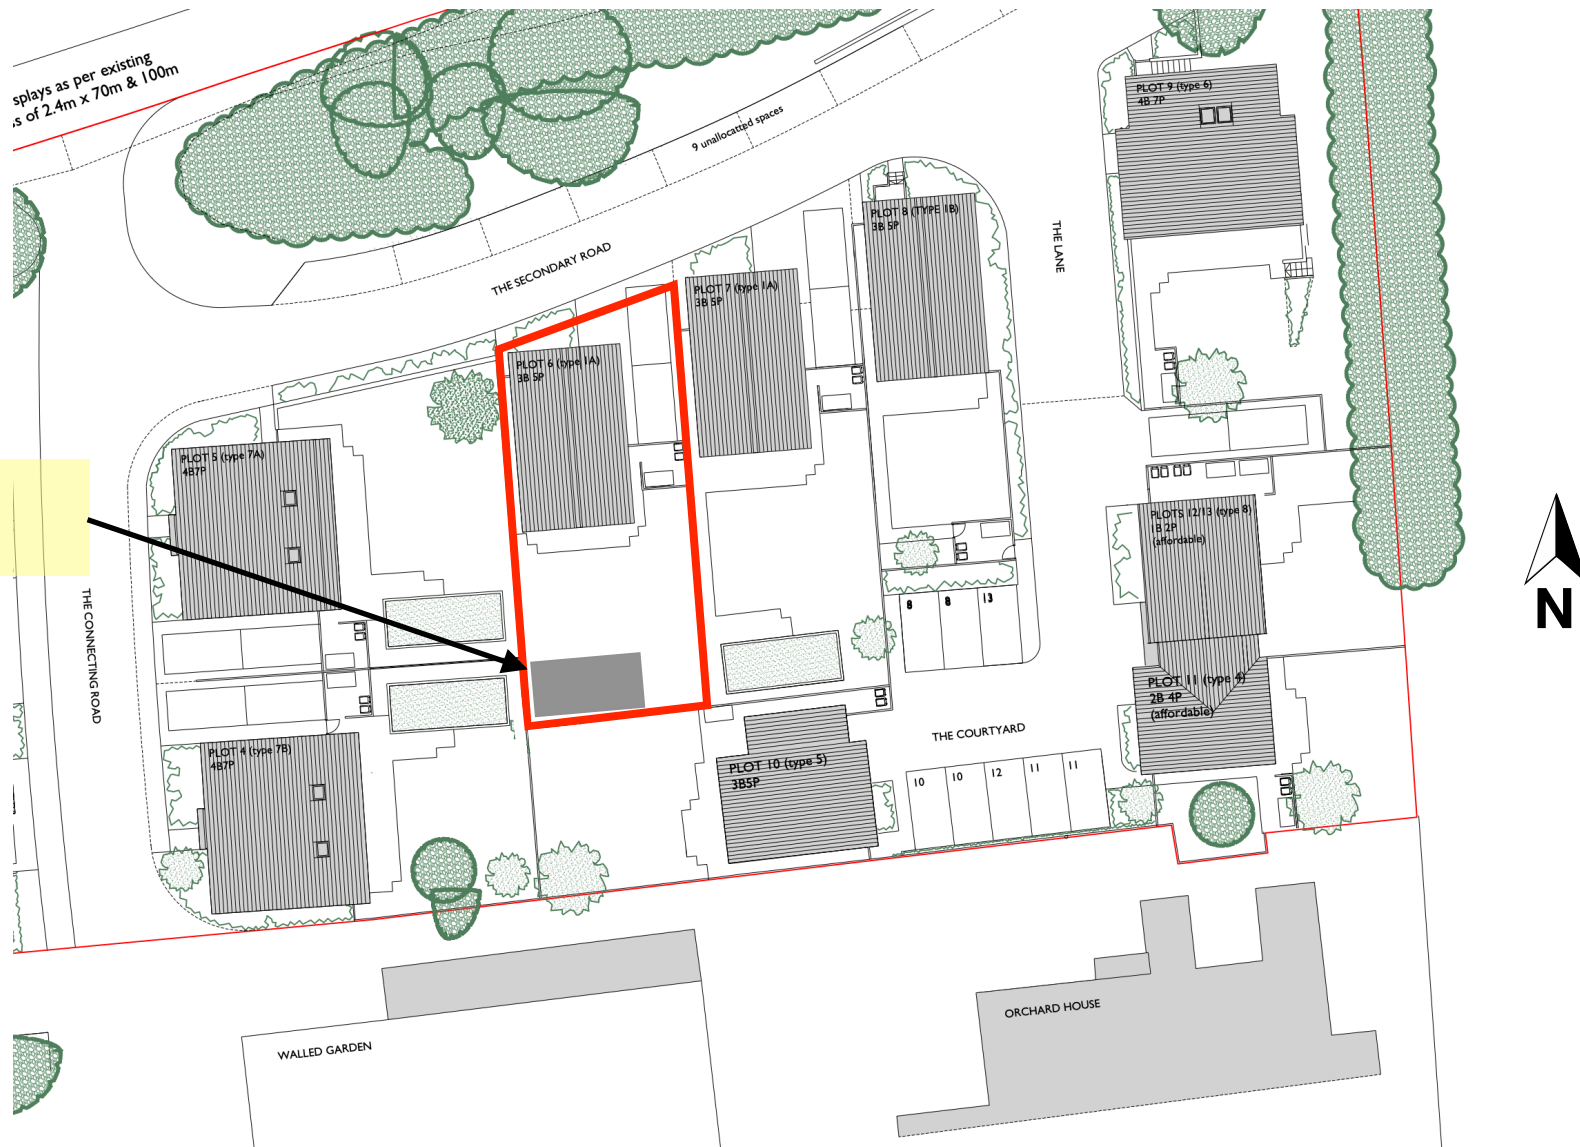

Project:	Proposed Pergola, 2 Turners View, Cuckfield, RH17 5SW
Plan Title:	Proposed Site Layout Plan
Date:	9th January 2025