






All work to comply with current building regulations and codes of practice
Do not scale from drawings all dimensions to be checked on site before the start of any work
All Proposed External Materials to Match Existing External Materials

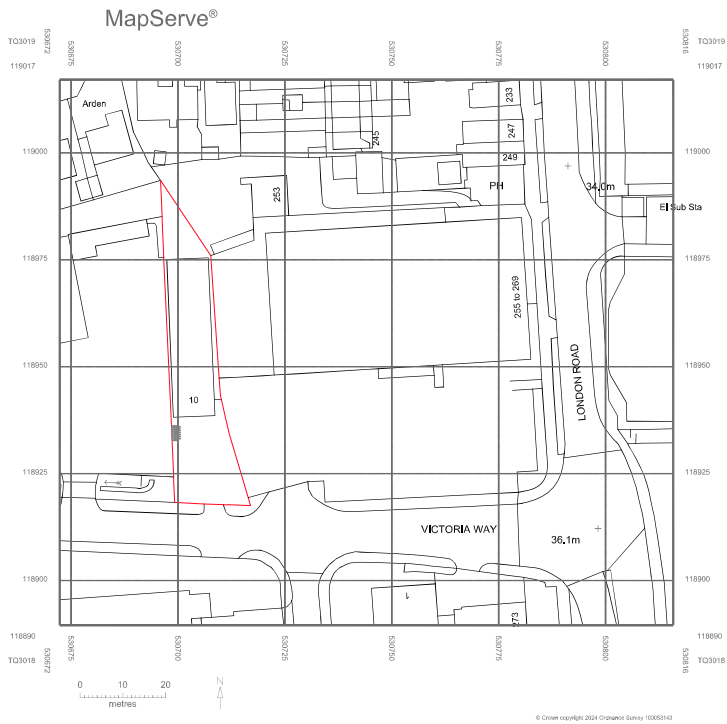

Location Plan Scale 1:1250

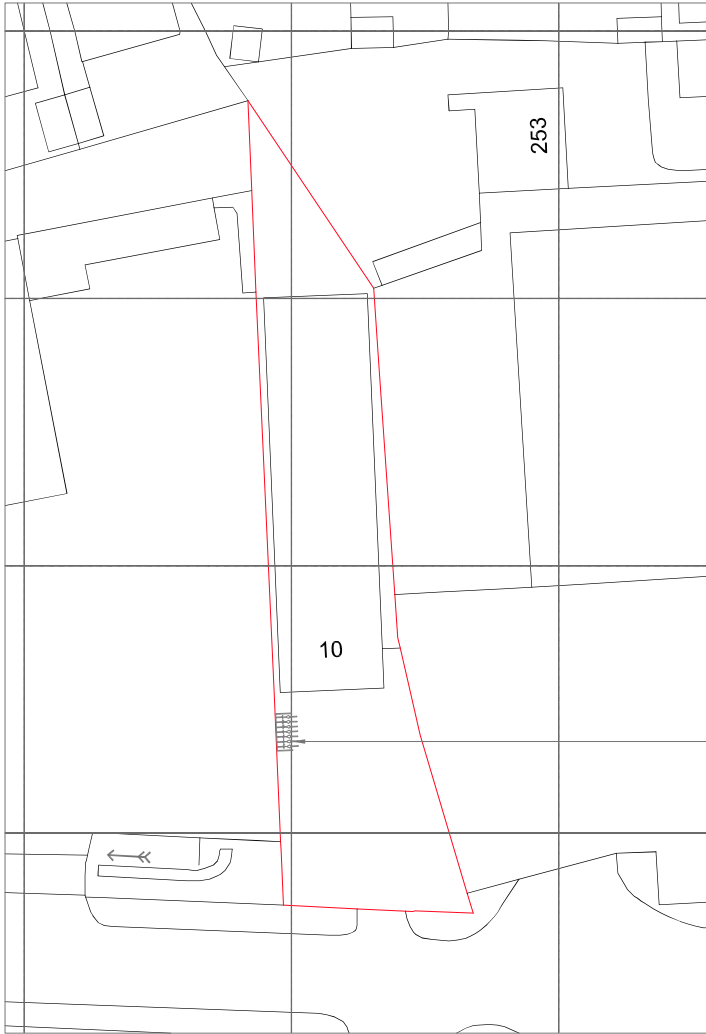

Block Plan Scale 1:500

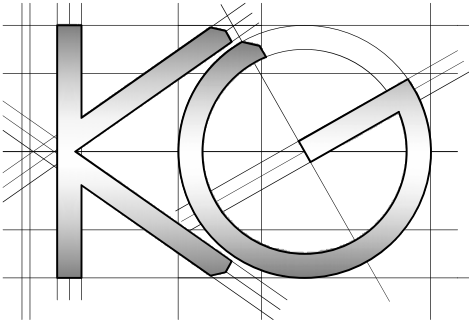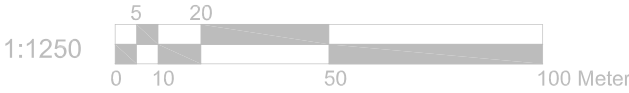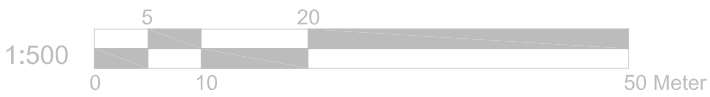

Site Address:

10 Victoria Way
Burgess Hill
RH15 9NF

Drawing Content:

Location Plan
Block Plan

Drawings No:

10victoriaway/2024/08

Date Drawn:

29th November 2024

Planning Issue

Drawings Scale:

1:1250/500 @ A2

Drawn By:

KG

Revision:

8