
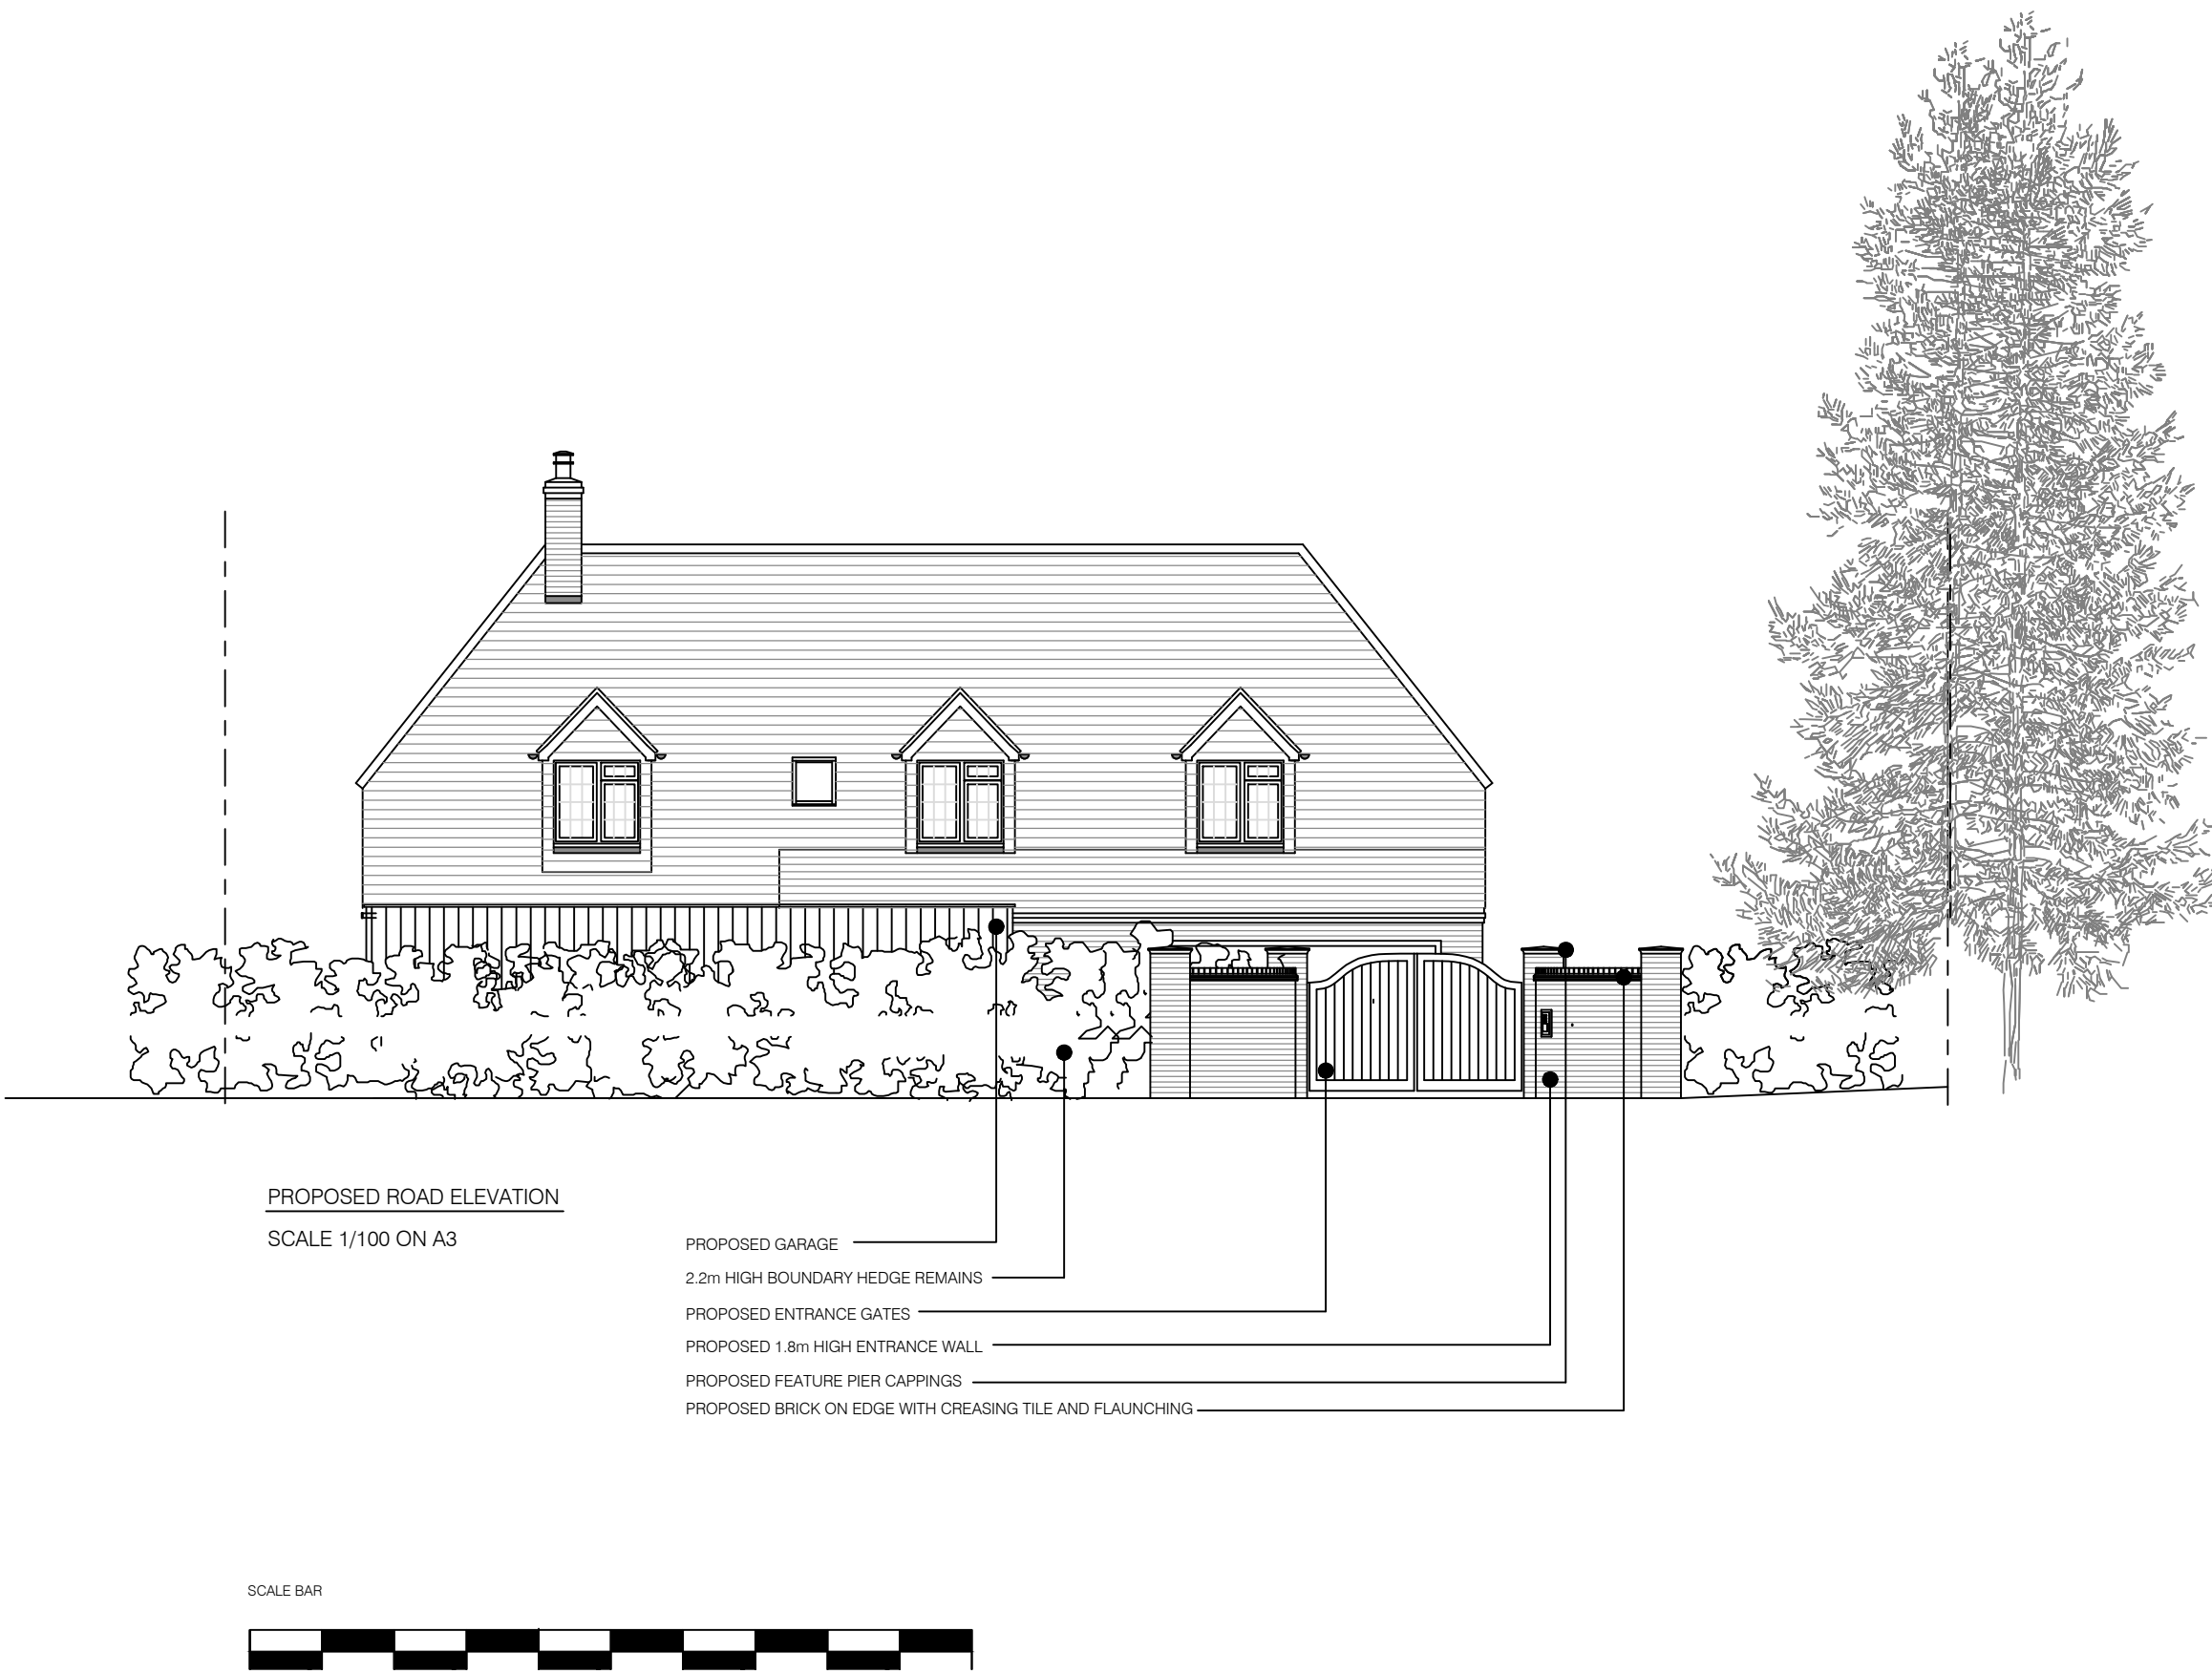


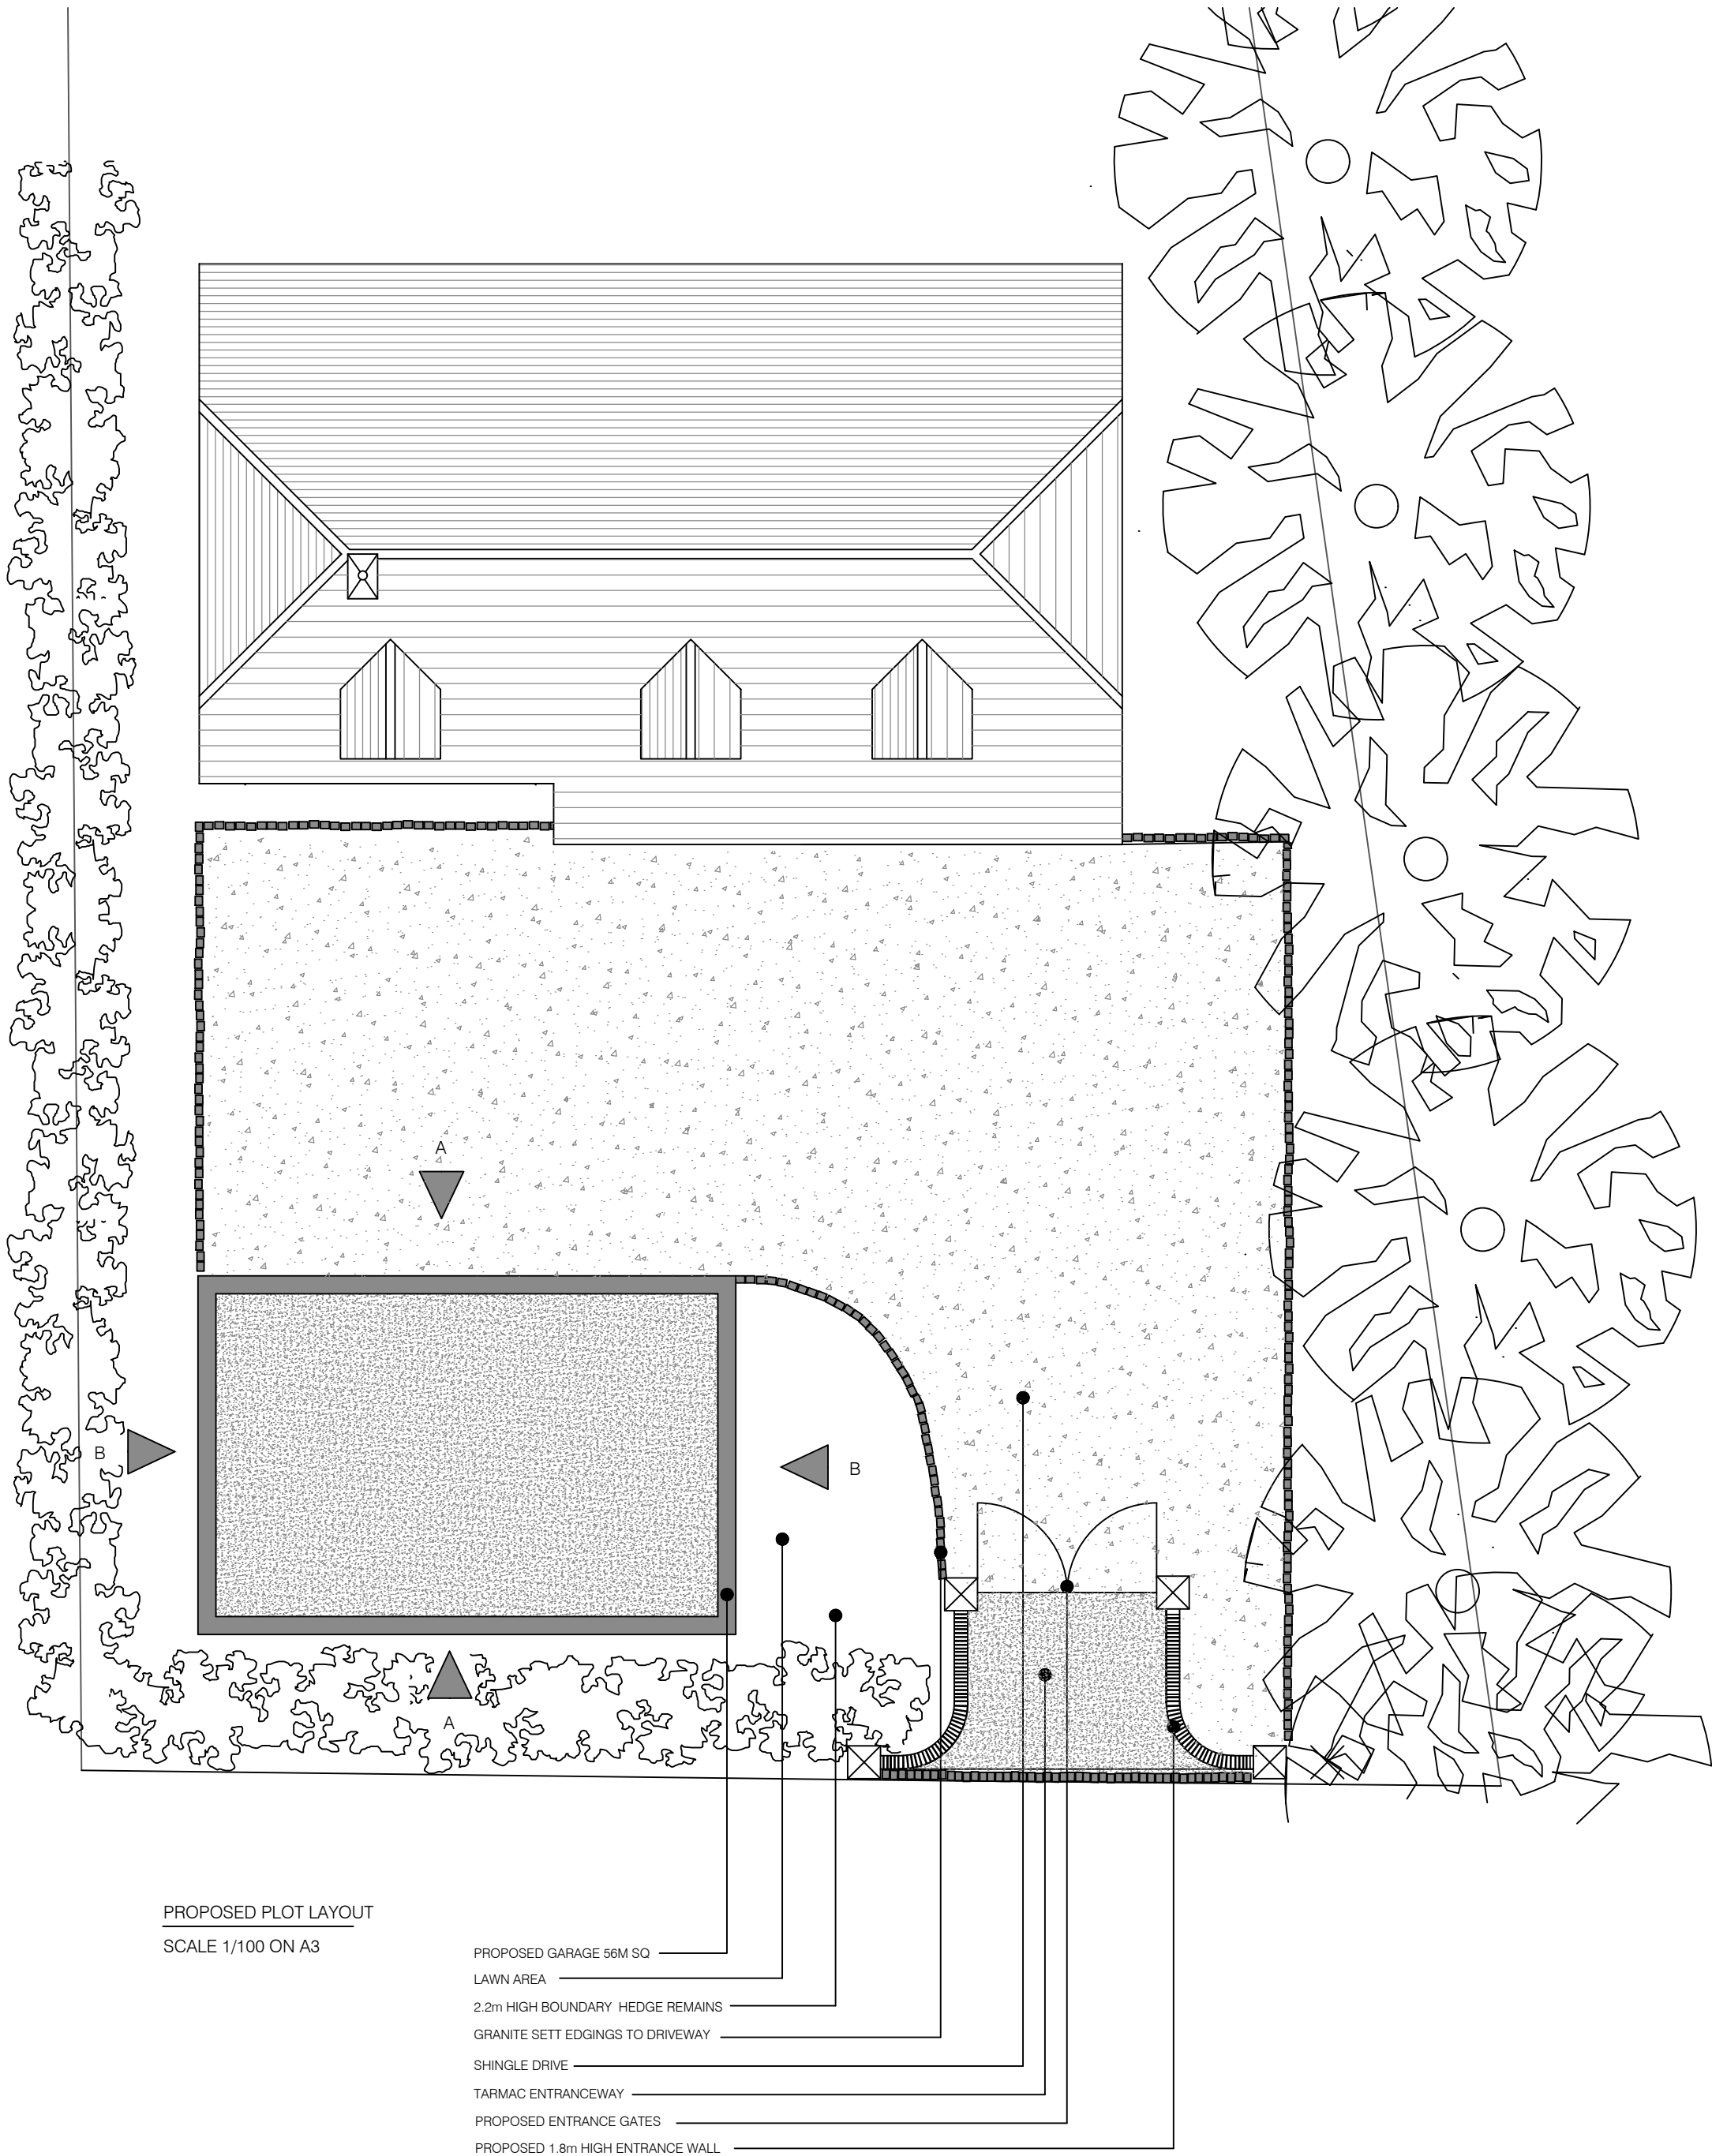

JOB TITLE			DRAWING TITLE		
BRAMBLESIDE FELCOT ROAD FURNACE WOOD FELBRIDGE EAST GRINSTEAD RH19 2PX			EXISTING PLOT AND ROAD ELEVATION		
SCALE	DRAWING NUMBER	REVISION			
DATE FEB 2025	PL03 002				