

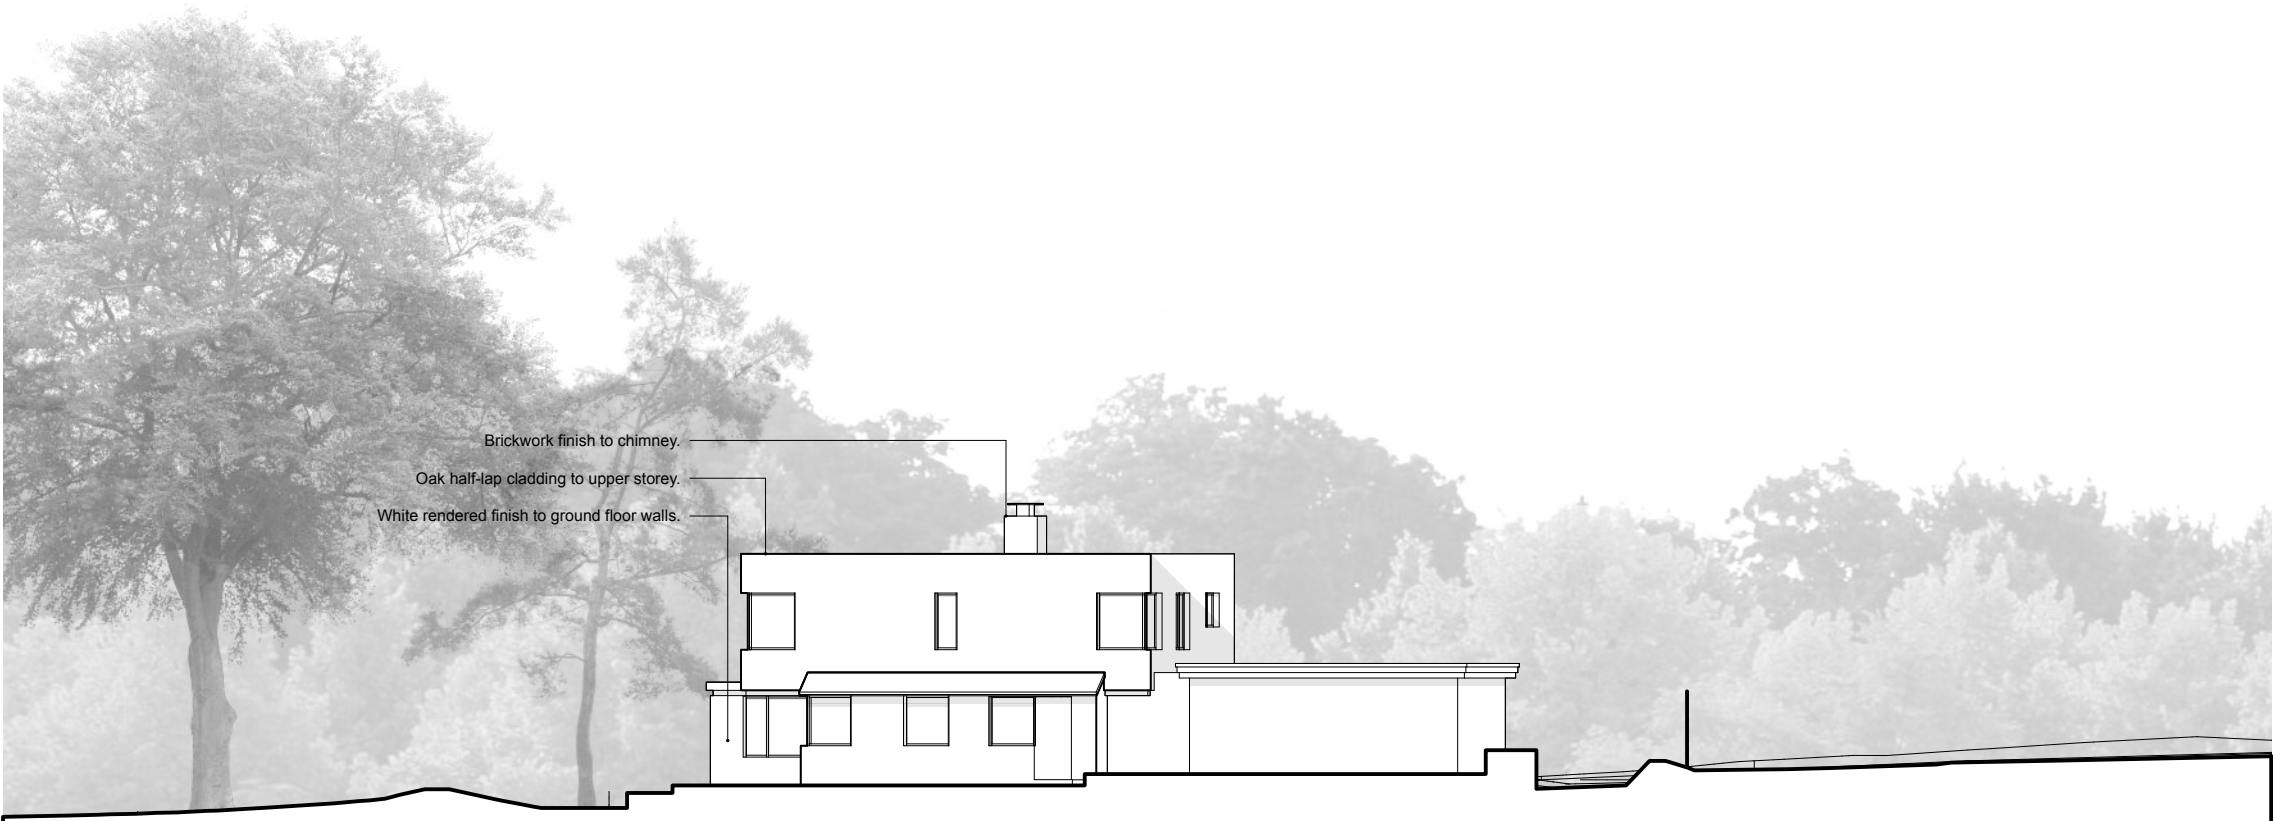


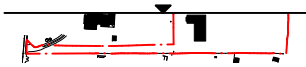

previous approval (DM/16/0392) north elevation

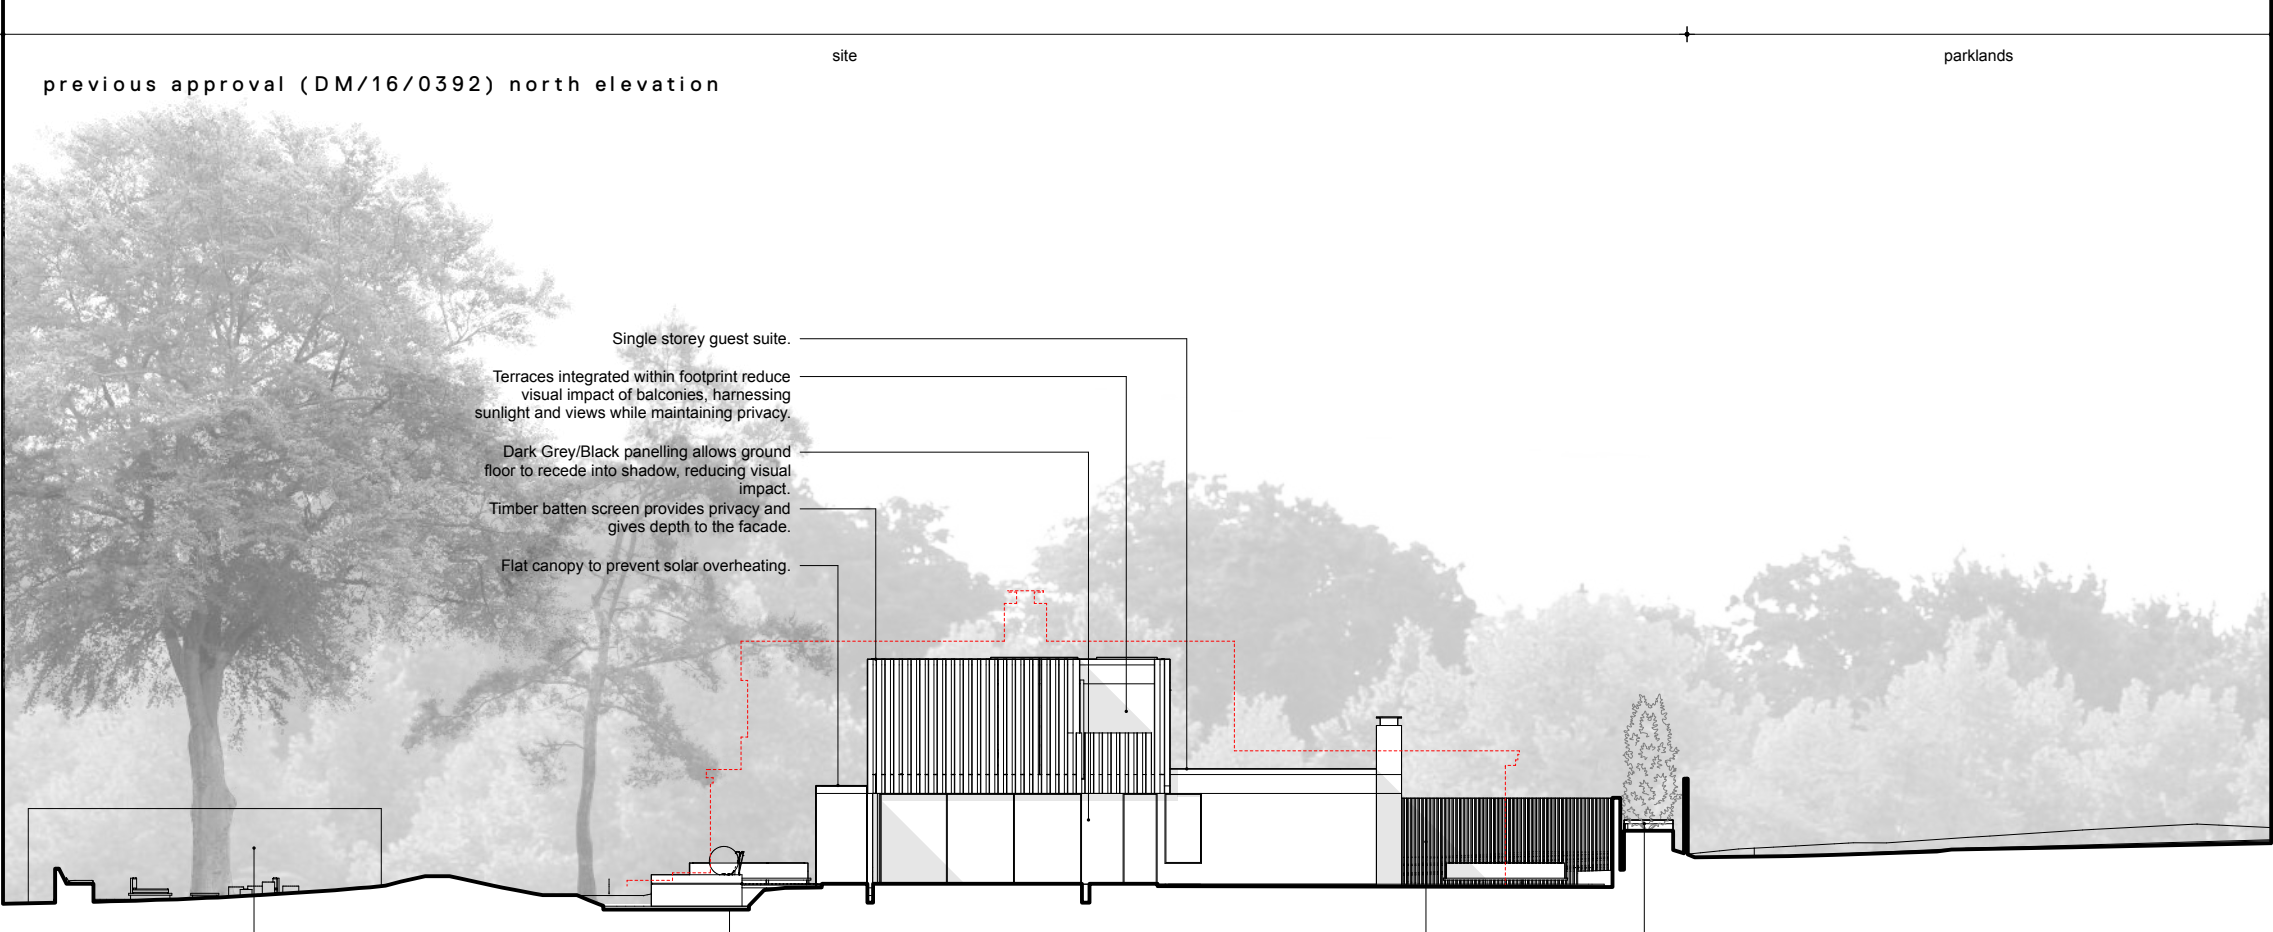

0 1 5 m