previous approval (DM/16/0392) west elevation

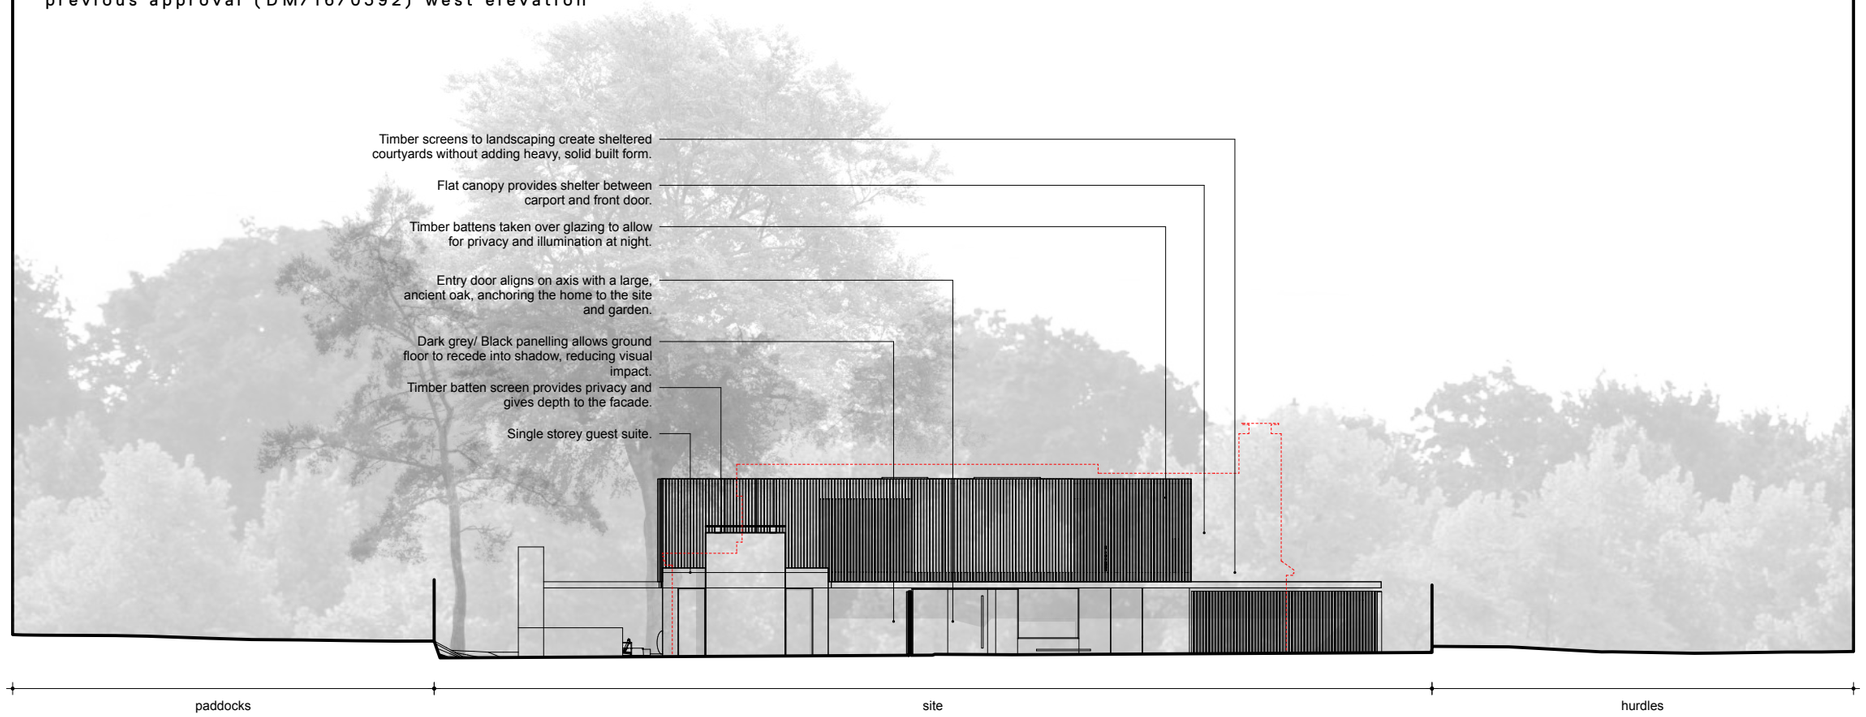

proposed west elevation

0 1 5 m

© HYDE + HYDE ARCHITECTS

HYDE + HYDE

project: MUSTOE HOUSE, KEYMER RD, BURGESS HILL, RH15 0BA		status: STAGE 3	FOR INFORMATION
title: APPROVED AND PROPOSED WEST ELEVATIONS		date MARCH 2026	
dwg no: 25166_MHS _S3_405	revision:	scale: 1:200 @ A3	

Hyde + Hyde Architects, The Maltings
East Tyndall Street, Cardiff CF24 5EA 02922 800 818
mail@hydearchitects.com www.hydearchitects.com