


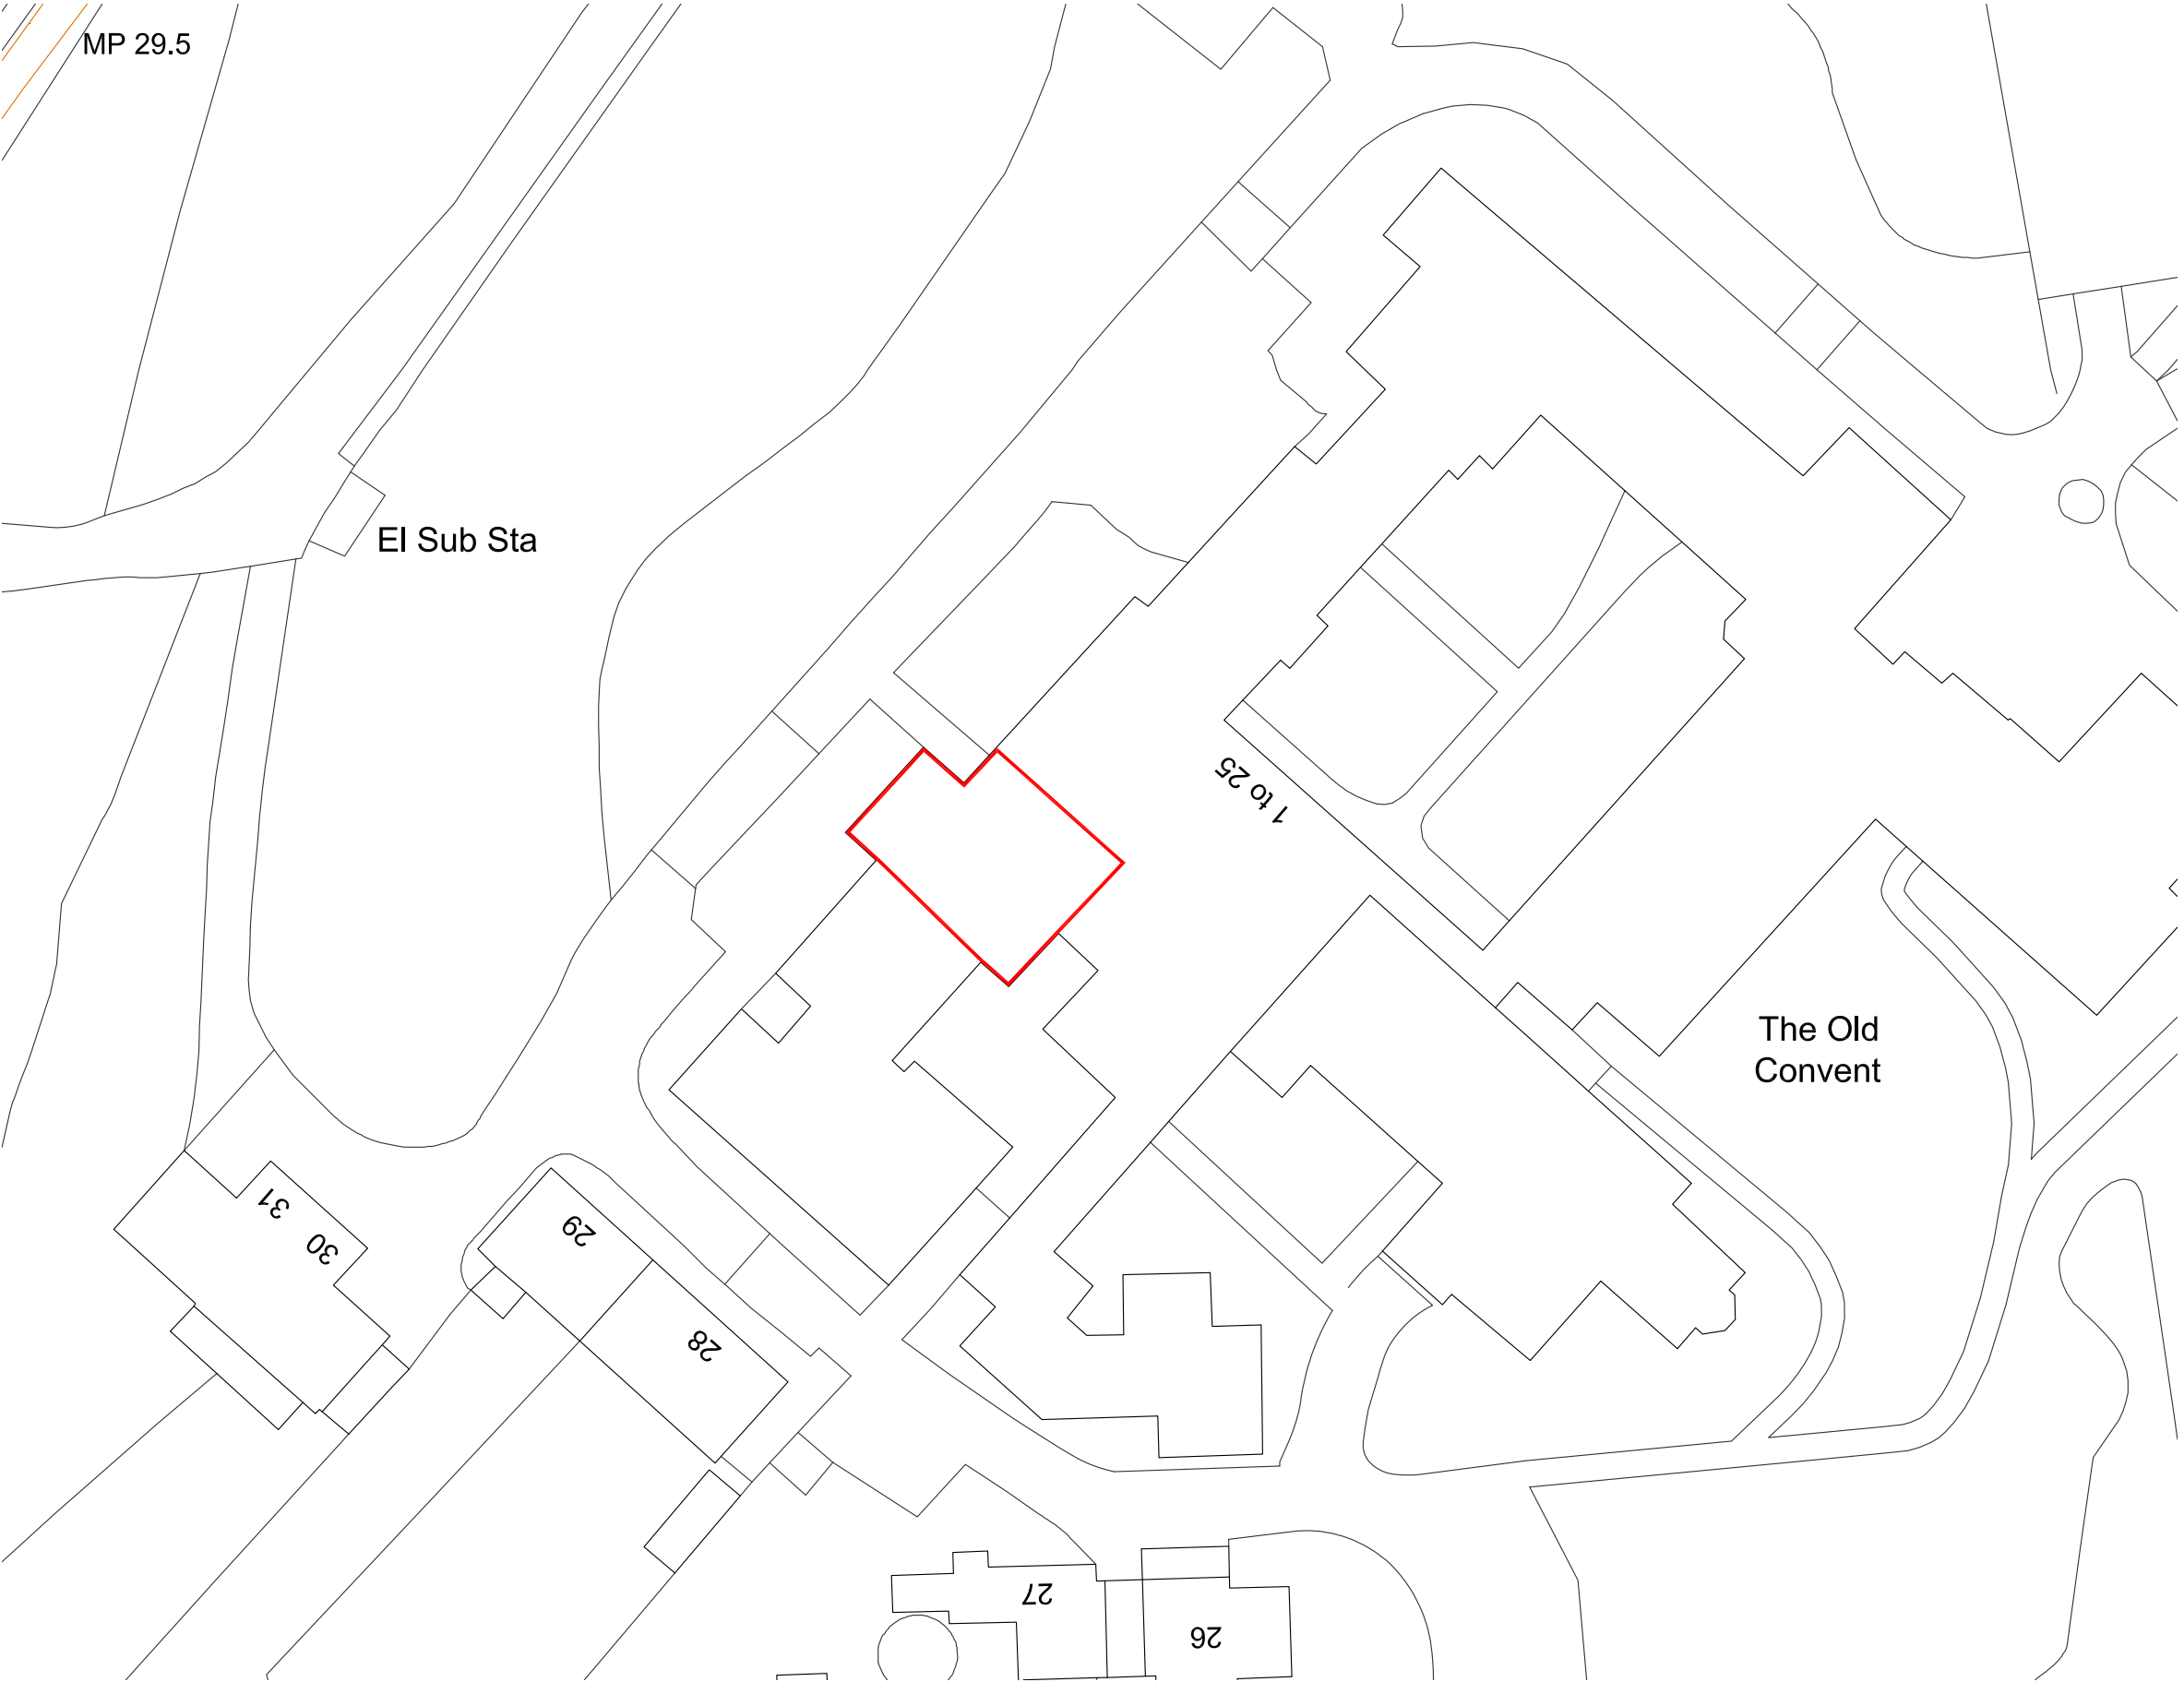


Part of the Construct Group of Companies

Construct Architecture is a trading name of Construct Land & Homes Limited
Registered Company Number: 12477782

Do not scale from this drawing, use figured dimensions only. This drawing has been prepared based upon survey information supplied by others. All dimensions and levels are to be checked on-site by contractors and inconsistencies reported immediately to Construct Architecture prior to works being undertaken. Contractors are to ensure that all works under their responsibility or the responsibility of their sub-contractors are constructed and or manufactured to comply with all relevant national and or local authority statutory requirements and in accordance with local building control and codes of practice. This drawing is to be read in conjunction with other relevant Construct Architecture specifications and schedules relating to the project or projects for which this drawing has been prepared. This drawing is also to be read in conjunction with drawings, specification and schedules prepared by others and which are relevant to the project or projects identified on this drawing.

COPYRIGHT CONSTRUCT ARCHITECTURE			
NO.	REVISION	BY	DATE
01	Listed Building Consent Application	CM	29/05/26

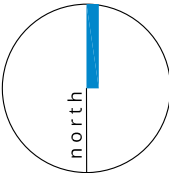

PLANNING

CLIENT
Mr & Mrs Goode

PROJECT
17 The Old Convent
East Grinstead
West Sussex
RH19 3RS

TITLE
Site Block Plan

DRAWING NUMBER
2603-CAR-XX-XX-DR-A-02101

SCALE 1:500	PROJECT NO. 2603	REV NO. 01
SHEET A3	DATE 29/05/2026	DRAWN CM



201-203 London Road
East Grinstead
West Sussex
RH19 1HA

01342 322340
07887 546734

www.constructarchitecture.co.uk
info@constructarchitecture.co.uk

