




PLAN SHOWING SITE LOCATION WITHIN UNITED KINGDOM  
(NTS)



PLAN SHOWING SITE LOCATION WITHIN WEST SUSSEX  
(NTS)

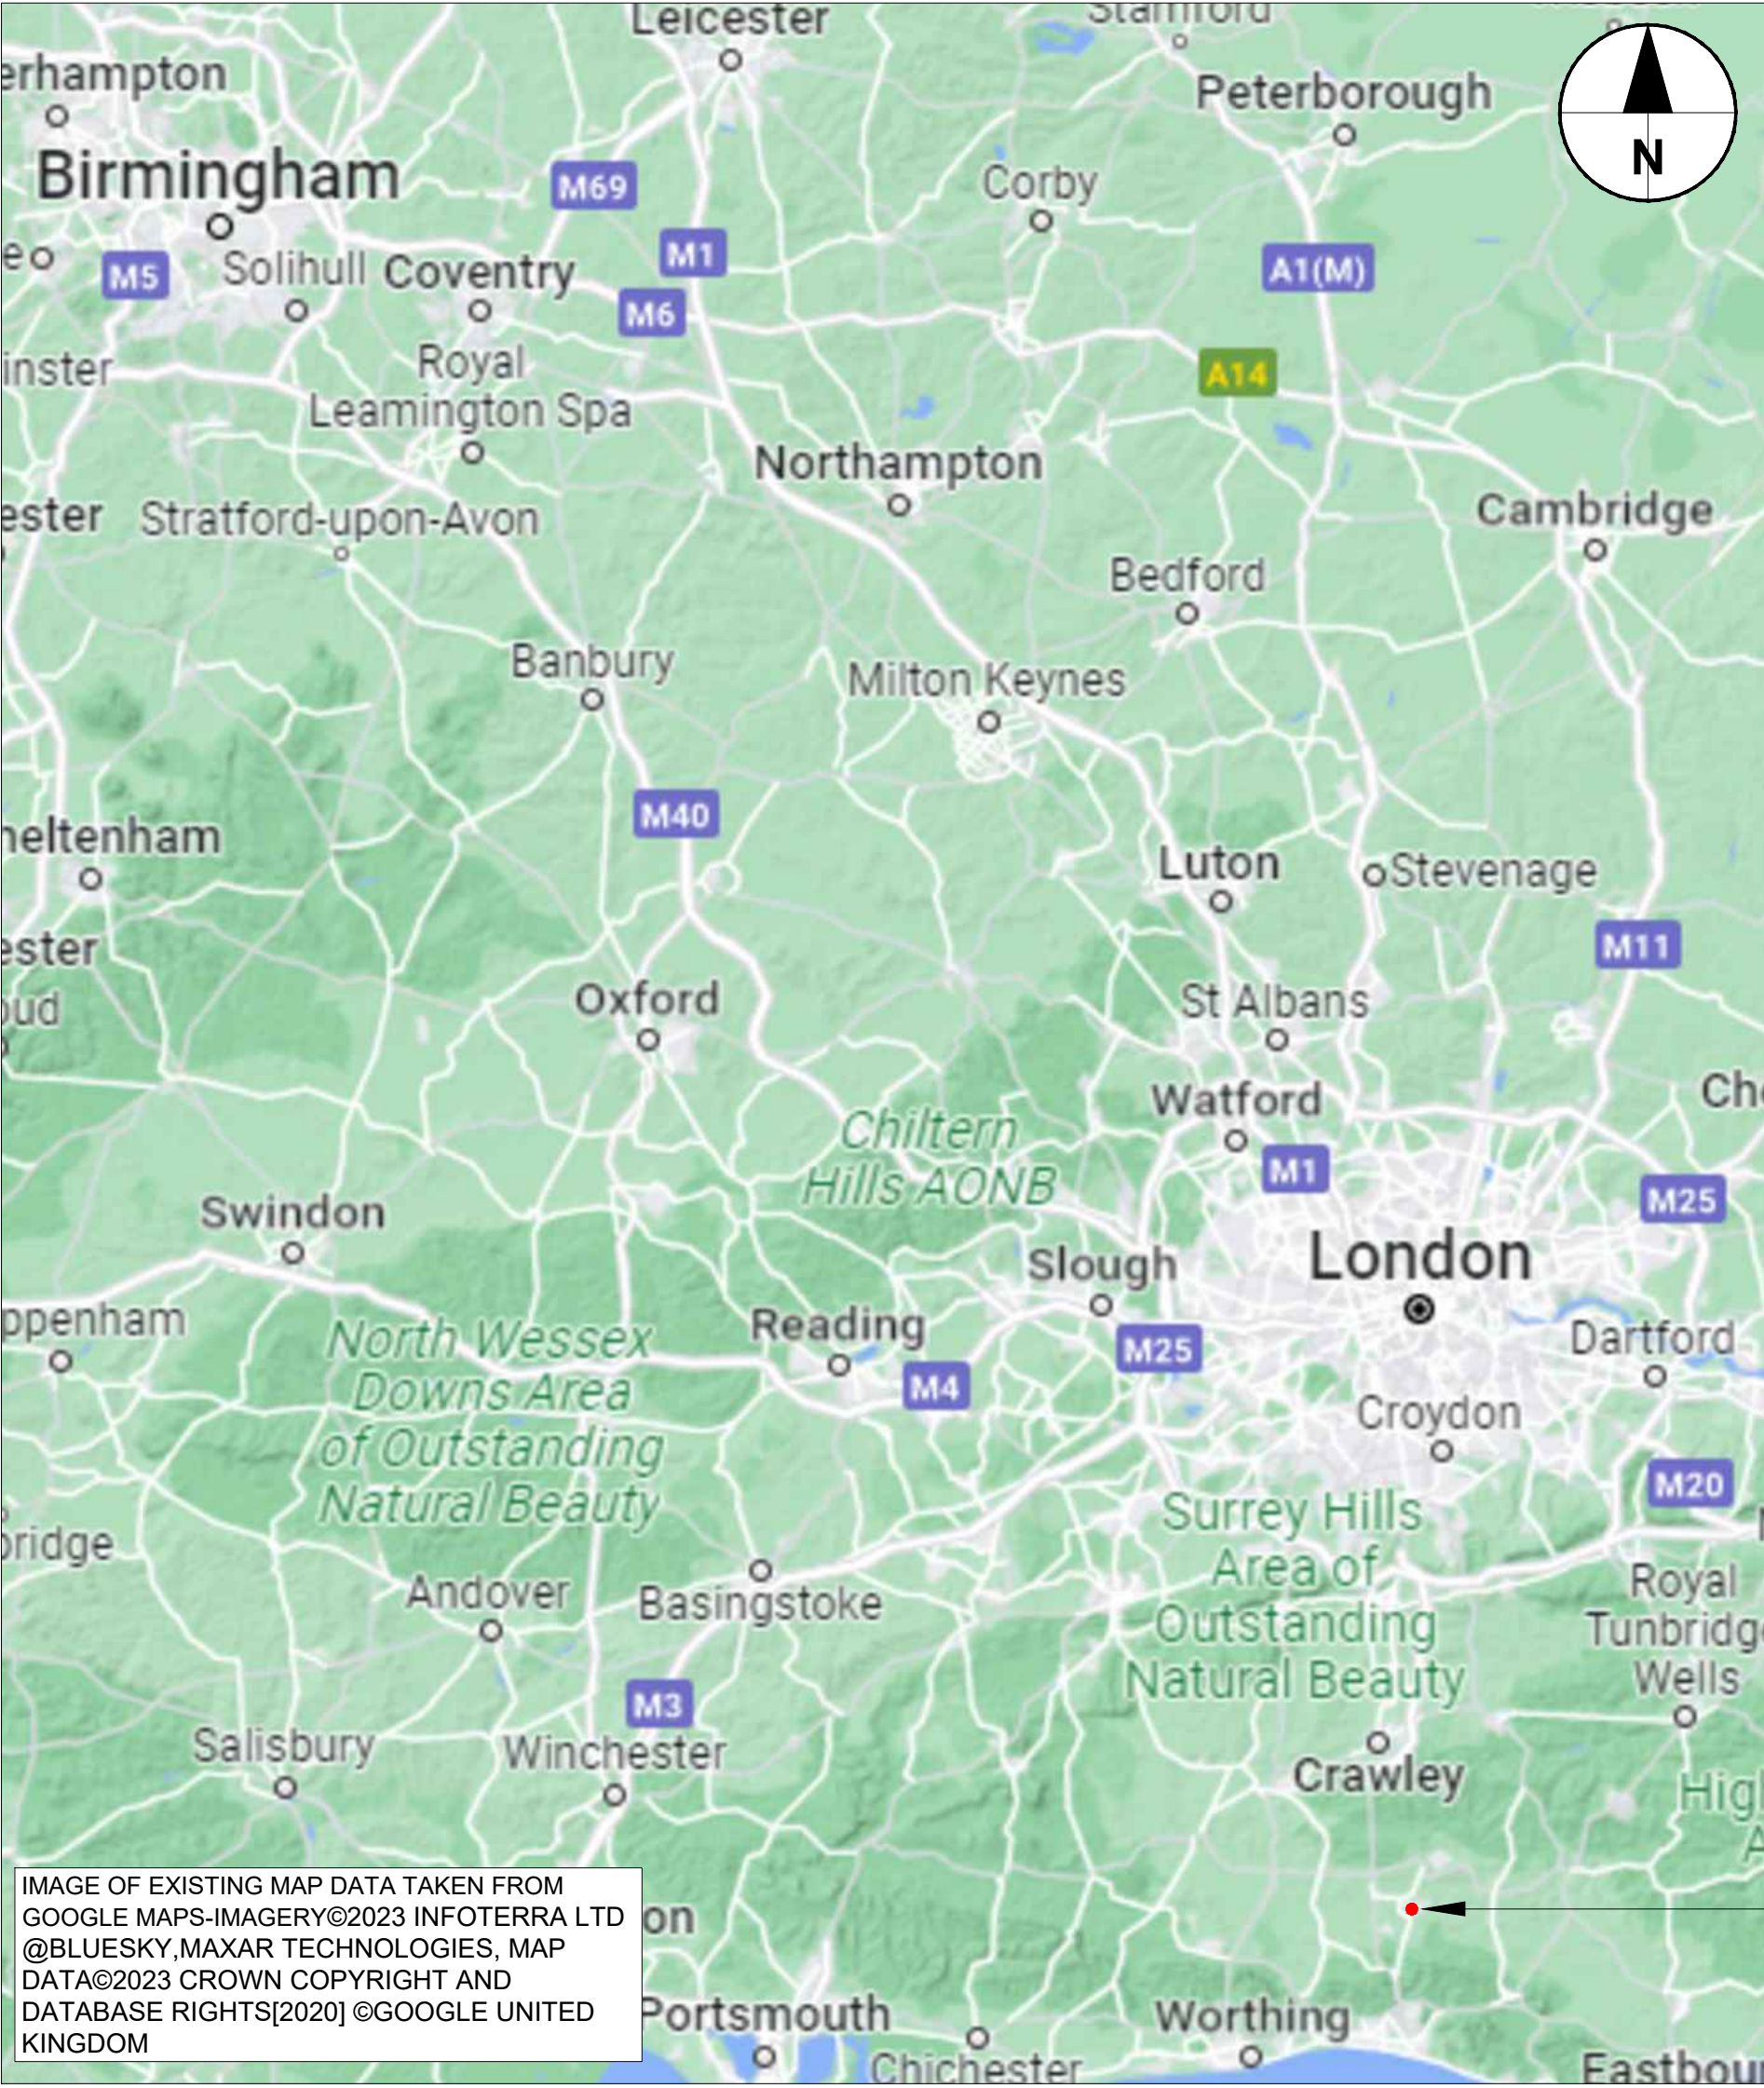

PLAN SHOWING SITE LOCATION  
SCALE: 1:1000

FOR PLANNING

AECOM

PROJECT

NORTHERN ARC  
BURGESS HILL  
MID SUSSEX

CLIENT

HOMES ENGLAND

CONSULTANT

AECOM  
Aldgate Tower  
2 Leman Street  
London, E1 8FA  
+44 (0)20 7061 7000 tel  
www.aecom.com

GENERAL NOTES

1. ALL DIMENSIONS ARE IN METRES AND LEVELS IN METRES ABOVE ORDNANCE DATUM, UNLESS STATED OTHERWISE.

LEGEND

PROPOSED RED LINE BOUNDARY

ISSUE/REVISION

| P04 | 16.07.24 | PLANNING PACKAGE UPDATE |
|-----|----------|-------------------------|
| P03 | 19.06.24 | PLANNING PACKAGE UPDATE |
| P02 | 01.03.24 | ISSUED FOR TENDER       |
| P01 | 12.01.24 | FIRST ISSUE             |
| I/R | DATE     | DESCRIPTION             |

KEY PLAN

PROJECT NUMBER

60610807

SHEET TITLE

POND 22  
SITE LOCATION PLAN

SHEET NUMBER

60610807-ACM-09-XX-DR-DR-300210