


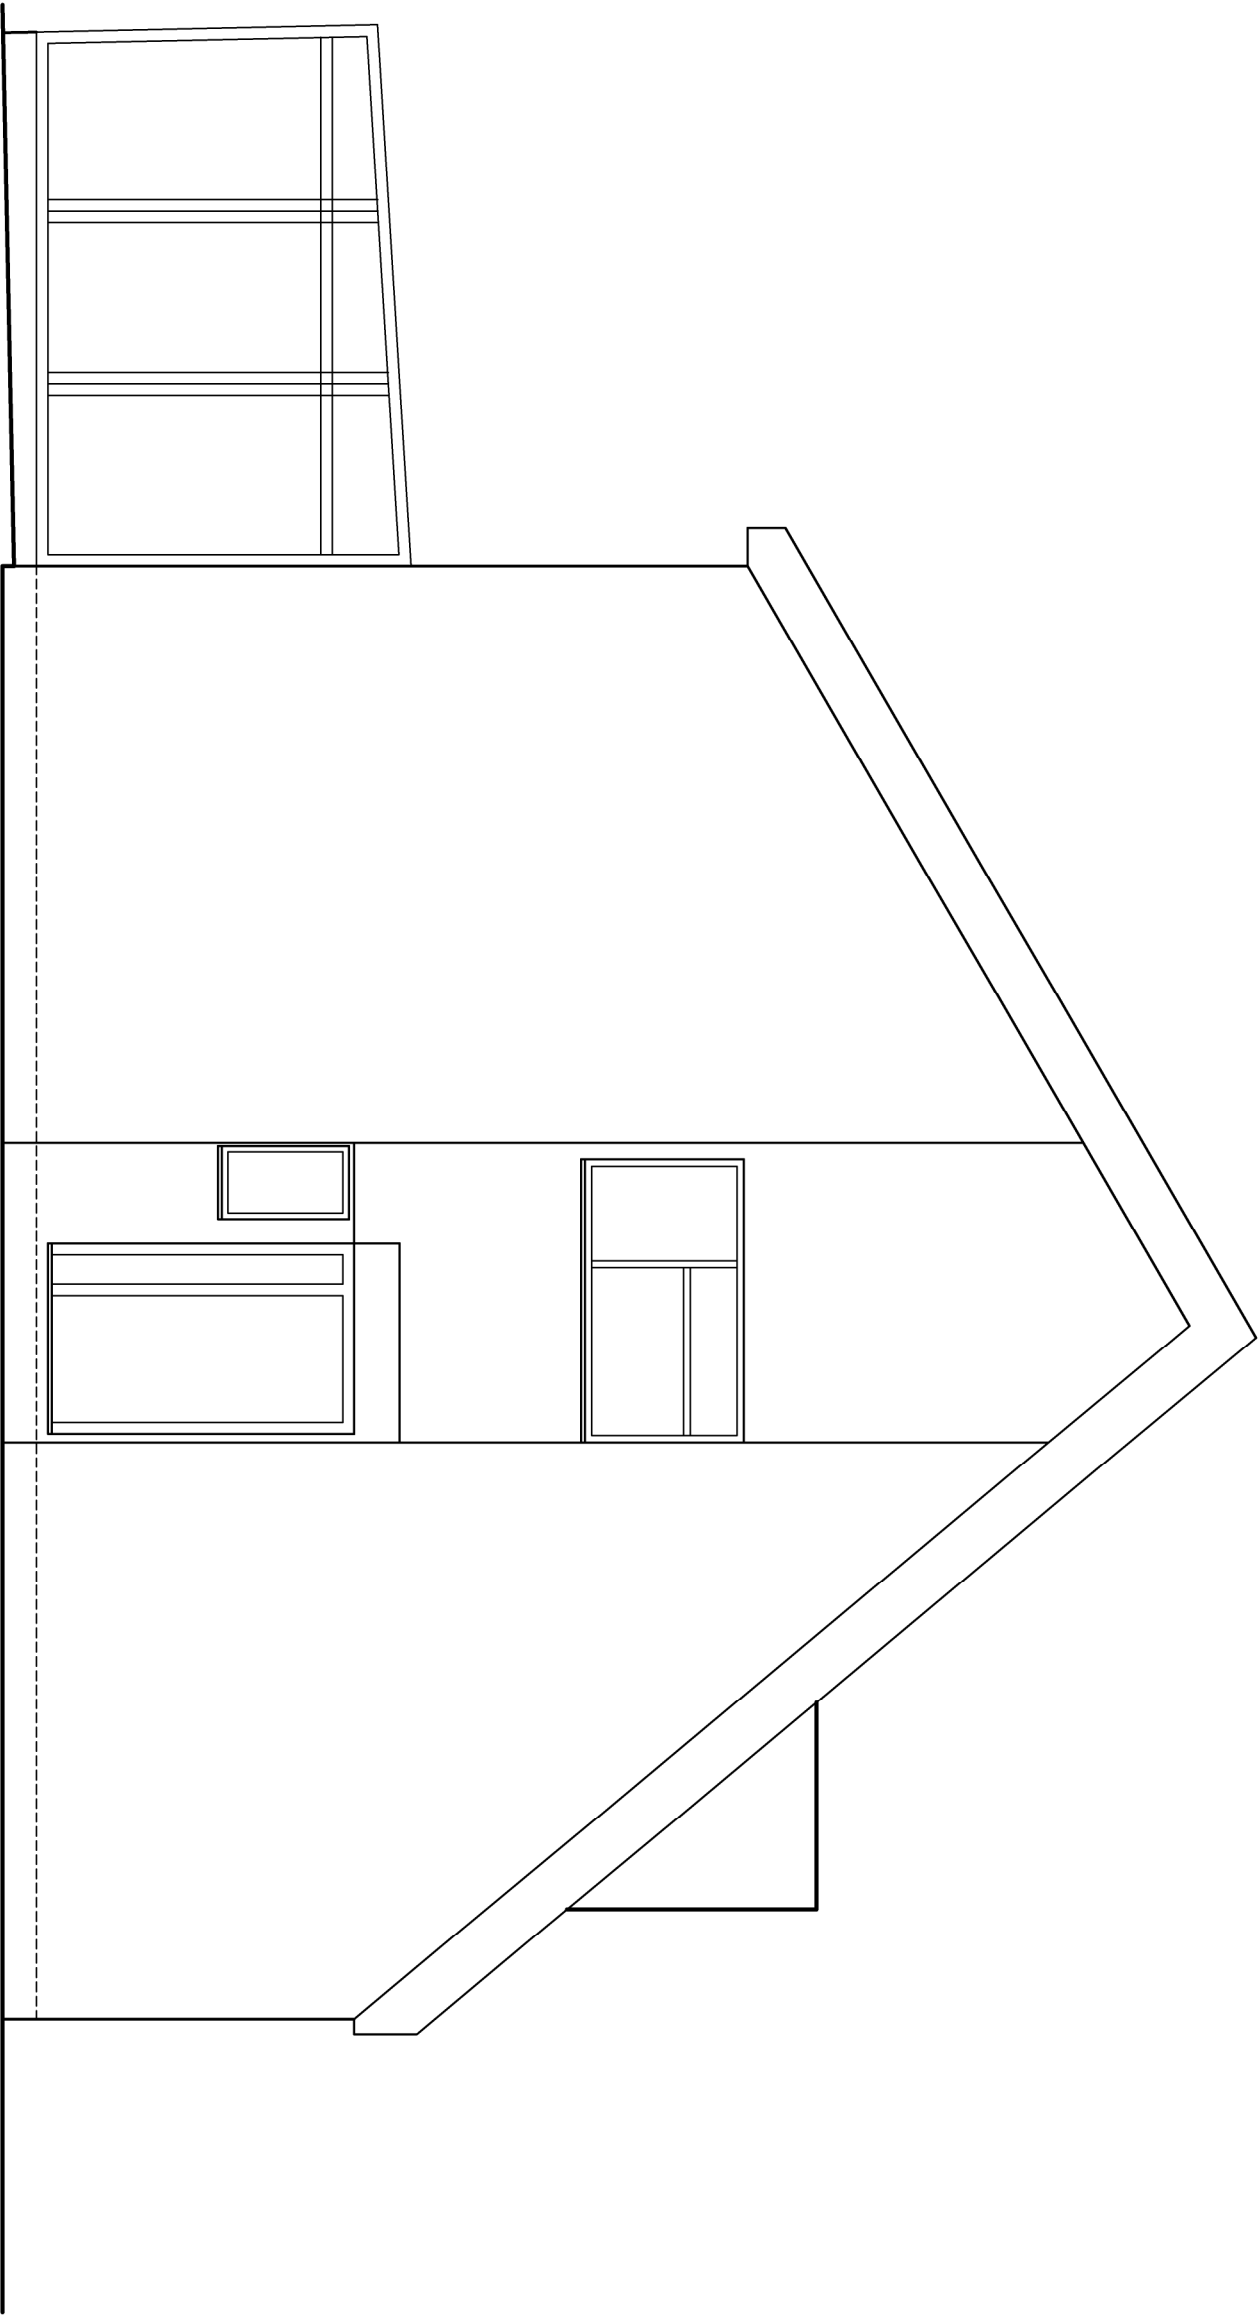

Client: Mr. A. Williams
Project: 143 Priory Way,
Haywards Heath,
RH16 3NS
Drawing:
Existing Side Elevation

PLANNING

Drawing Number	Date
069-001-301 Rev A	March 2025
Scale	Paper Size
1:50	A3
Drawn JT	Checked JT

E-mail: info@jtalimited.co.uk
Telephone: 07956 870 079
Web: www.jtalimited.co.uk

A	02.04.25	Planning Issue
Rev	Date/By	Revision Note

