


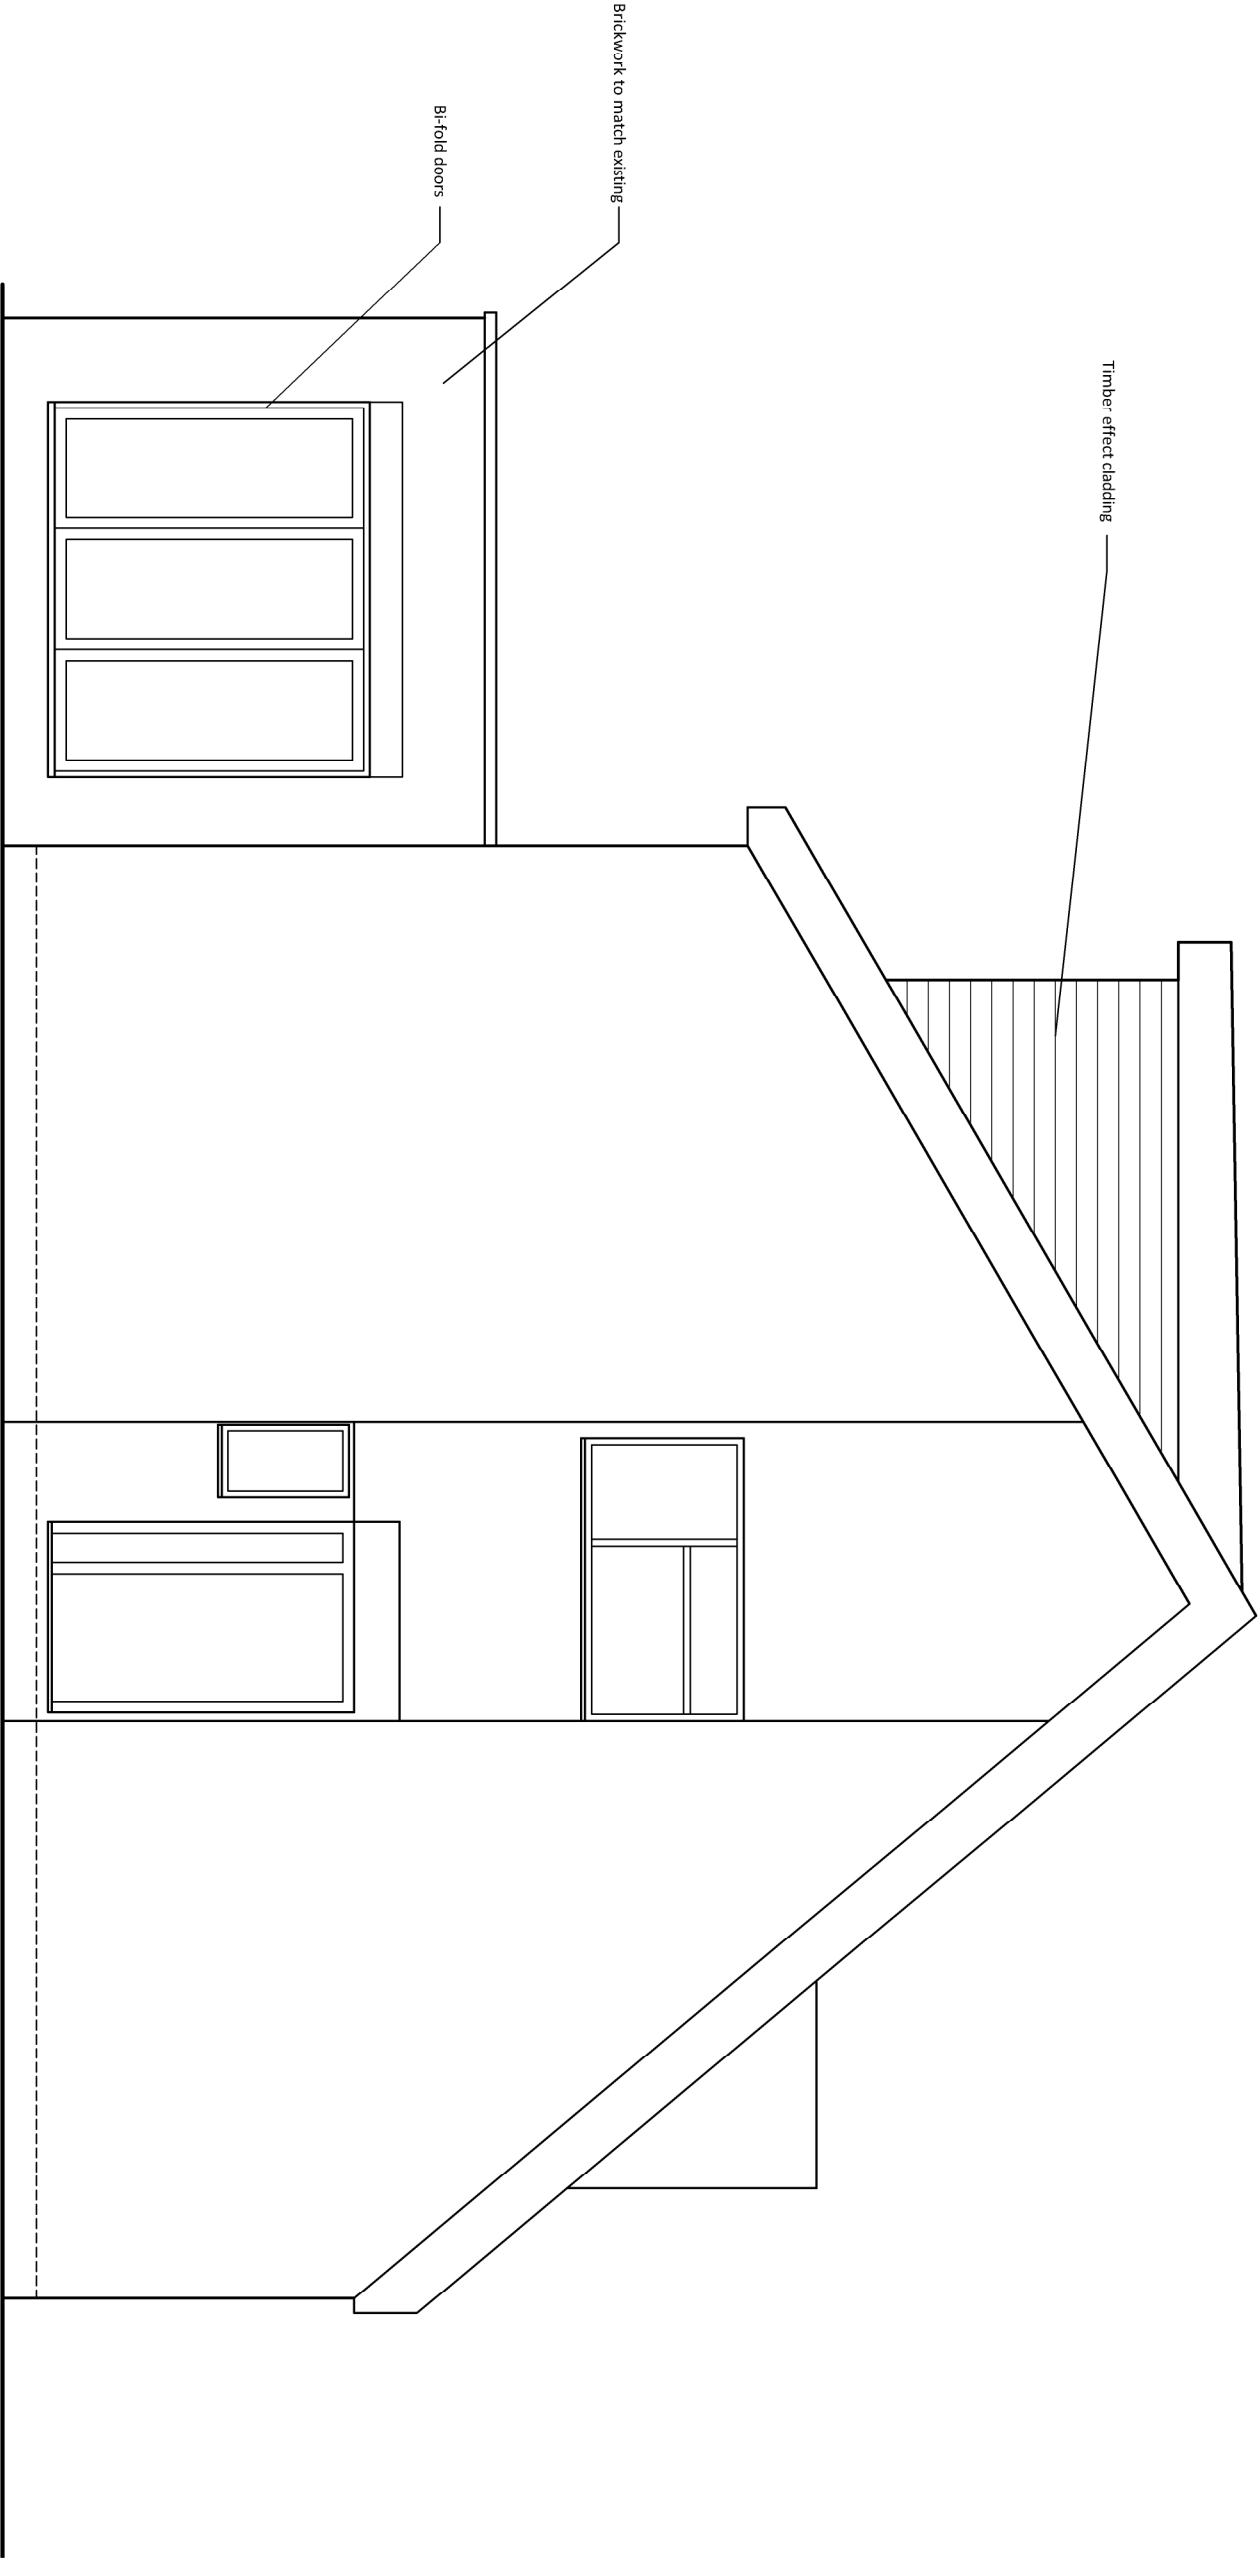

JTA

Jonathan Talley Architects Limited

Client: Mr A Williams
Project: 143 Priory Way, Haywards Heath, RH16 3NS
Drawing: Proposed Side Elevation

PLANNING

Drawing Number	Date
069-001-311 Rev -	March 2025
Scale	Paper Size
1:50	A3
Drawn JT	Checked JT

E-mail info@jtalimited.co.uk
Telephone 07956 870 079
Web www.jtalimited.co.uk

