


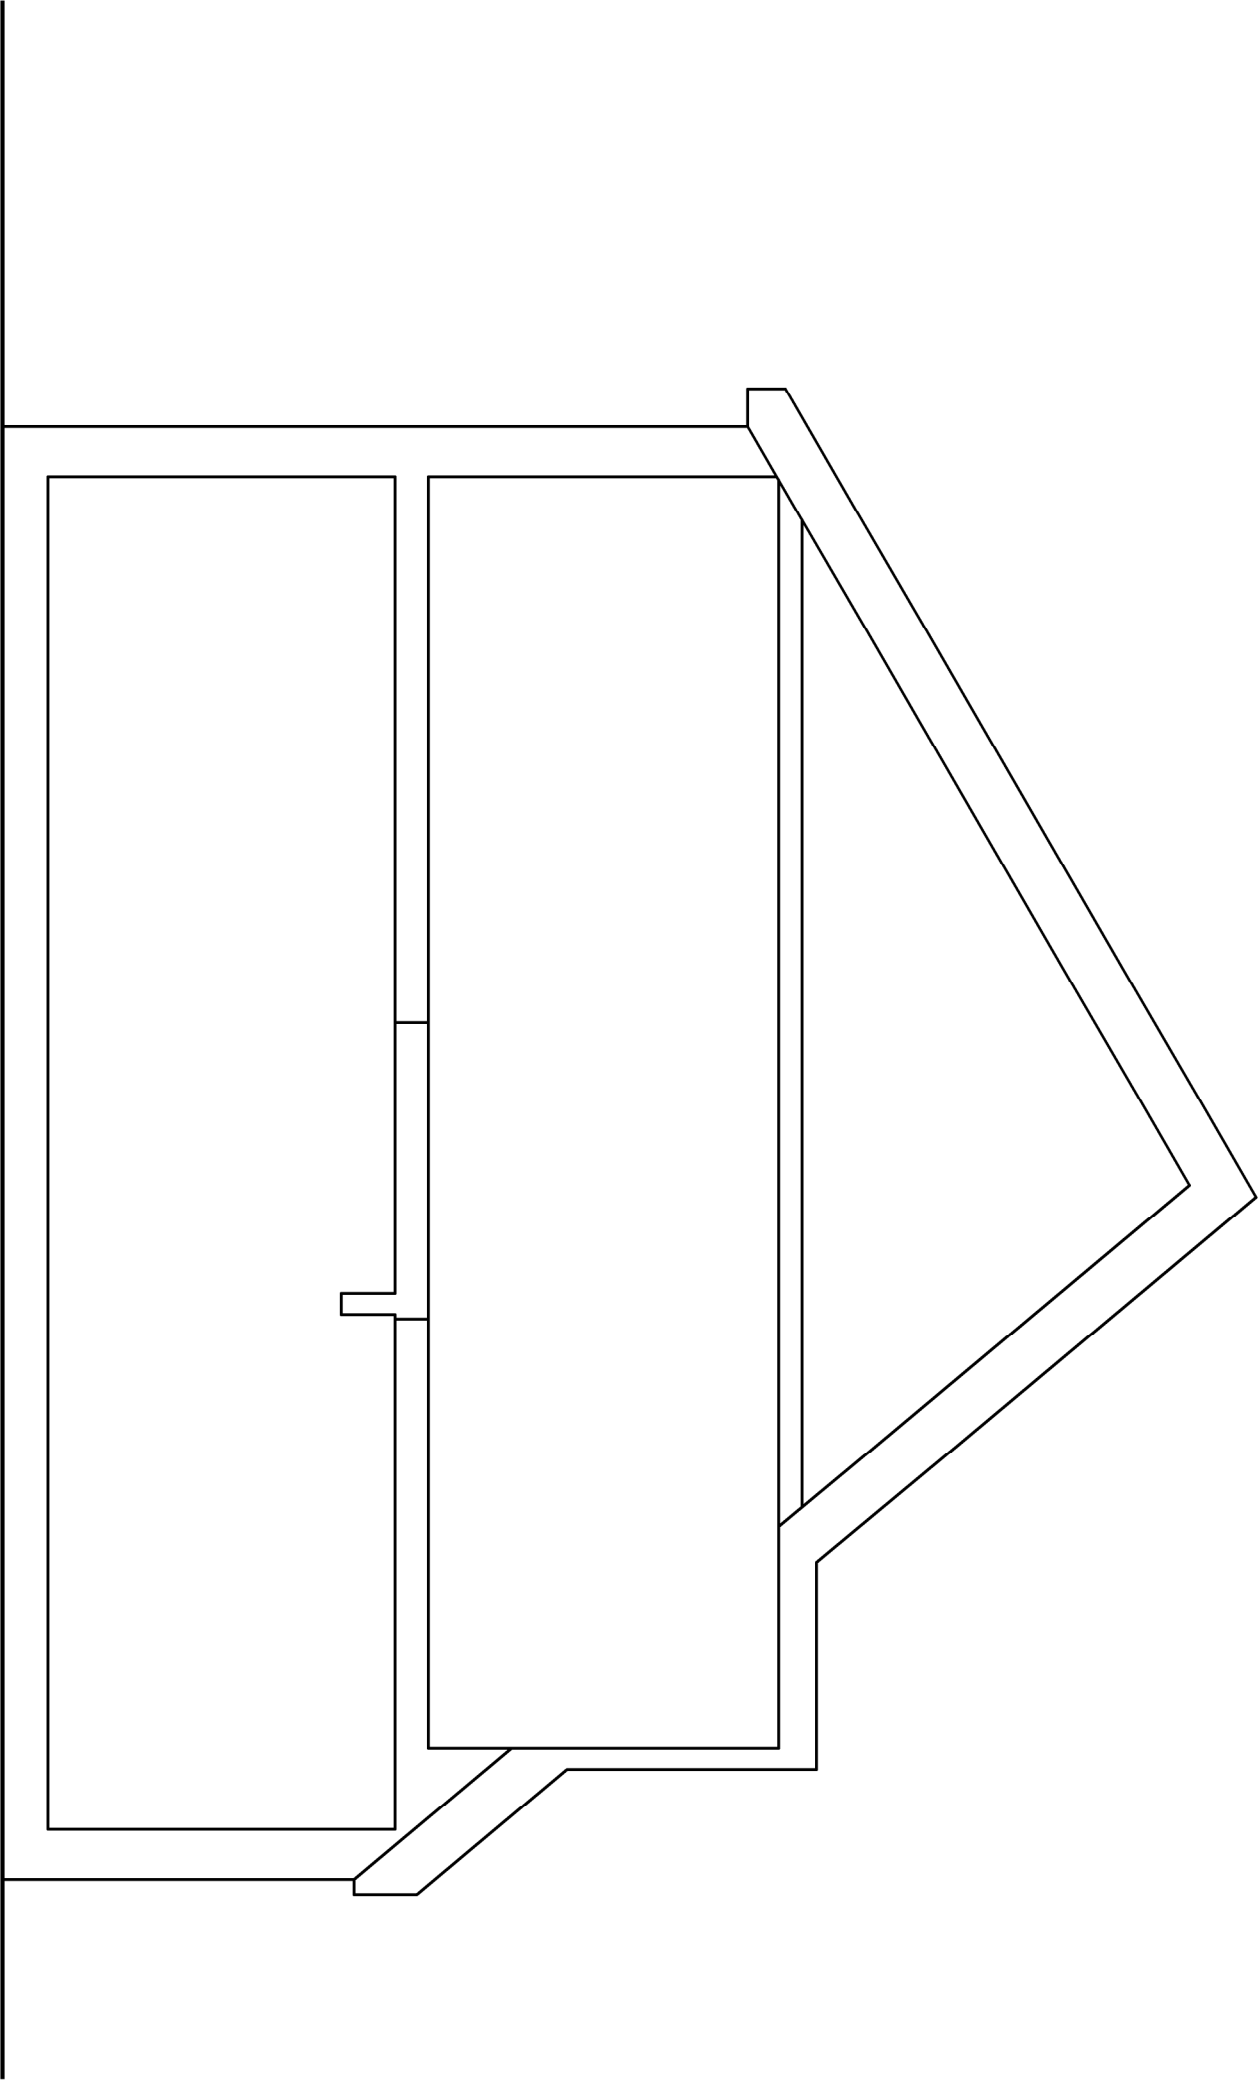

Client
Mr. A. Williams
Project
143 Priory Way,
Haywards Heath,
RH16 3NS
Drawing
Existing Typical Section

PLANNING

Drawing Number	Date
069-001-400 Rev A	March 2025
Scale	Paper Size
1:50	A3
Drawn JT	Checked JT

E-mail info@jtalimited.co.uk
Telephone 07956 870 079
Web www.jtalimited.co.uk

Jonathan Talley Architects Limited is a registered company in England, No. 02047222. Copyright 2025.

This document is the property of Jonathan Talley Architects Limited. It is not to be reproduced, stored in a retrieval system, or transmitted in any form or by any means, electronic, mechanical, photocopying, recording, or by any information storage or retrieval system, without the prior written permission of Jonathan Talley Architects Limited.

Rev	Date/By	Revision Note
A	02.04.25	Planning Issue
JT		

