


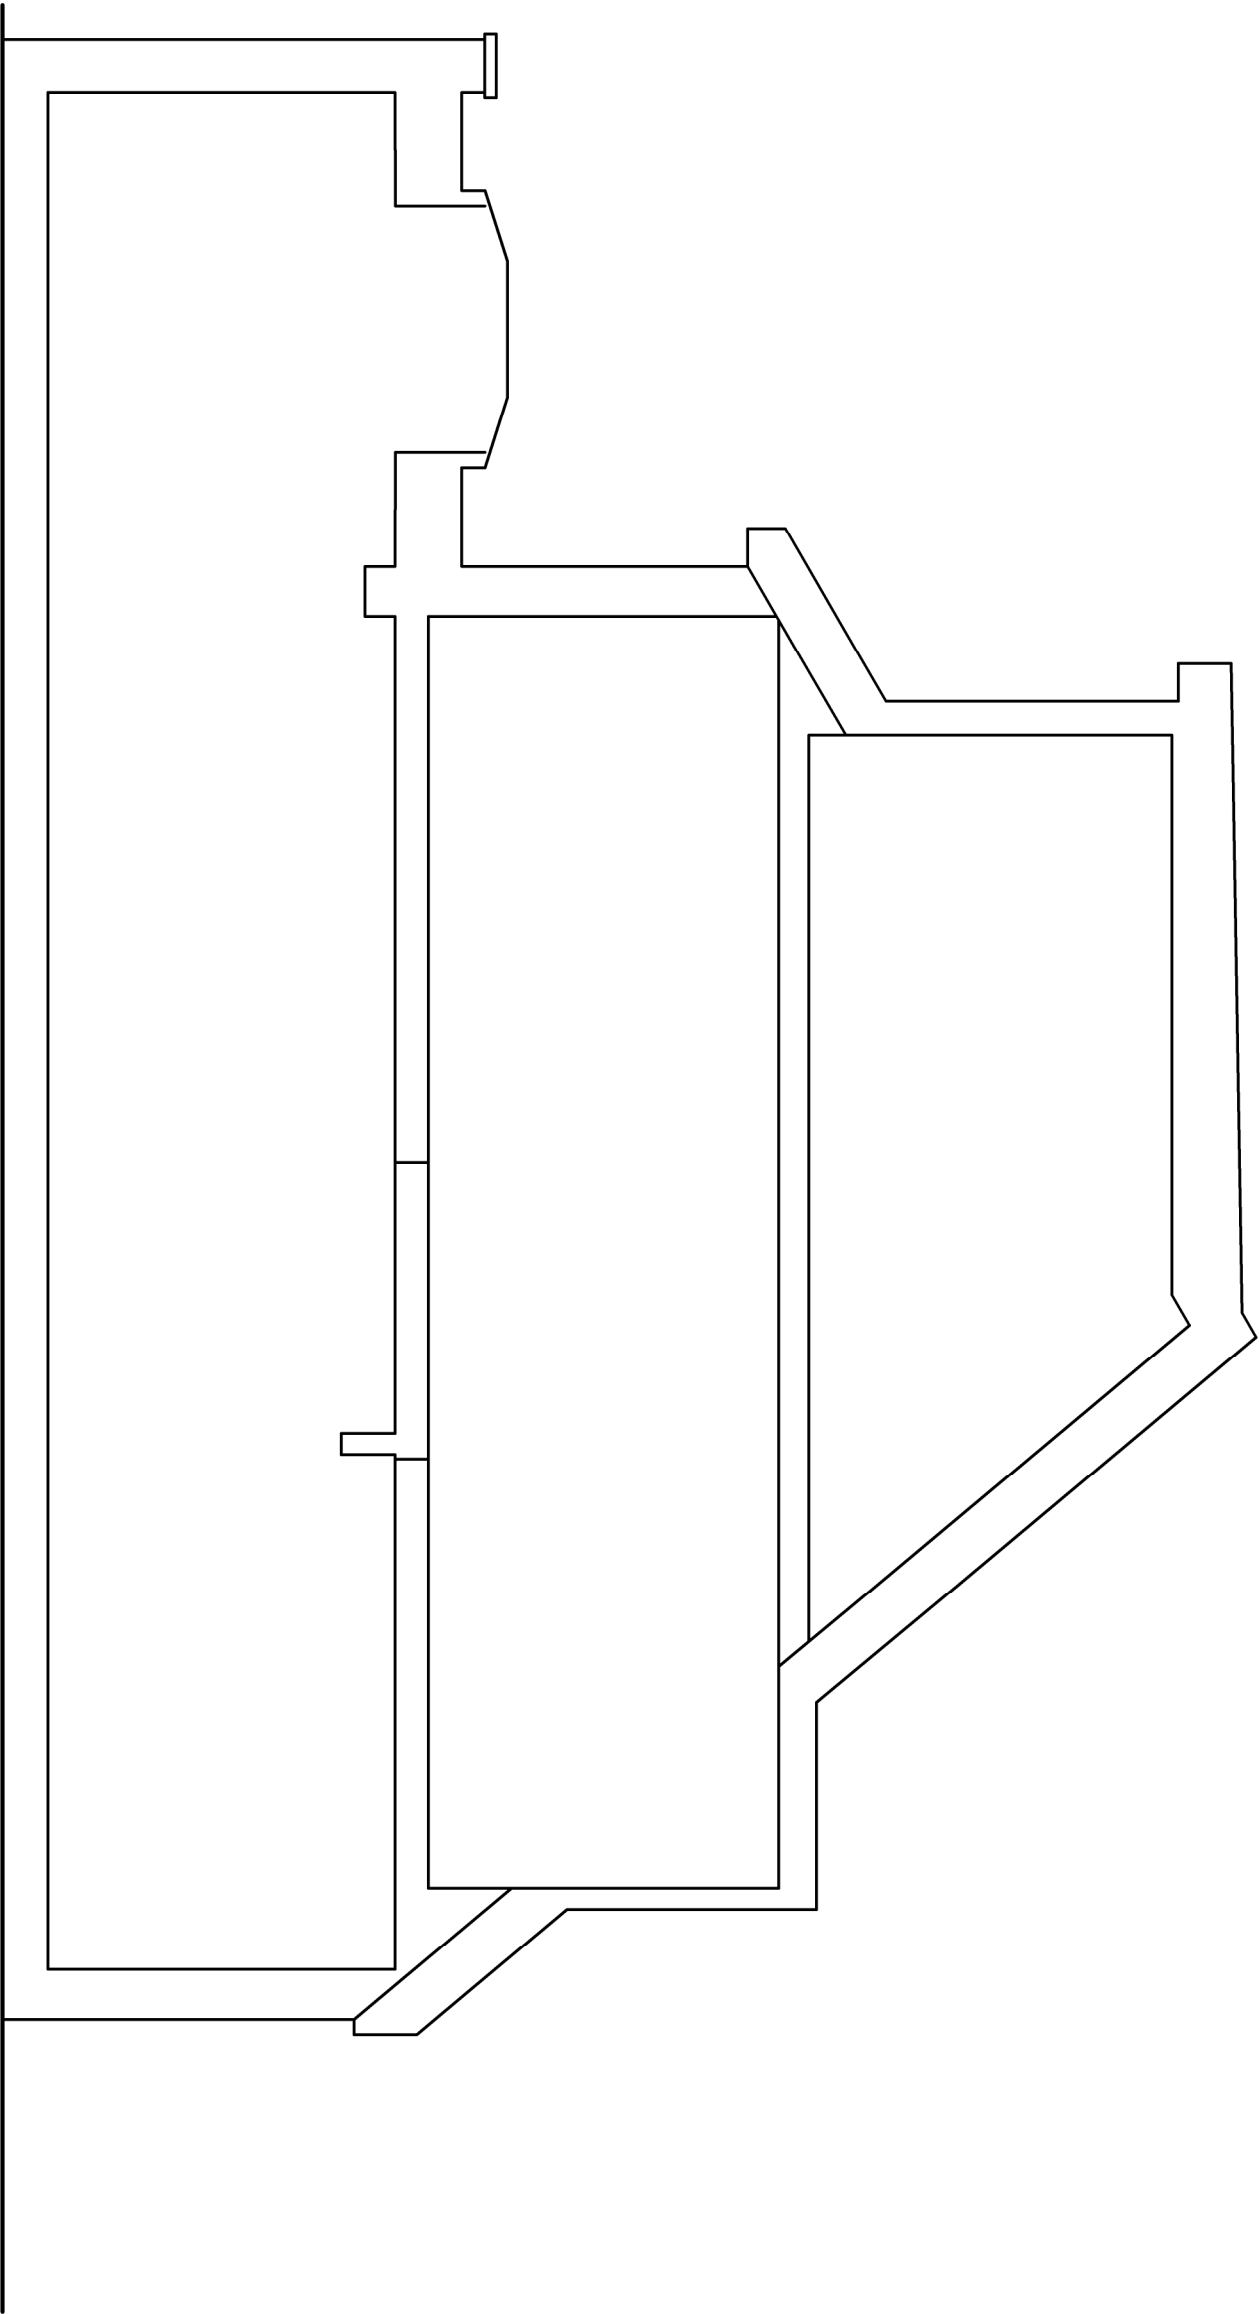

JTA

Jonathan Talley Architects Limited

Client: Mr A Williams
Project: 143 Priory Way, Haywards Heath, RH16 3NS
Drawing: Proposed Typical Section

PLANNING

Drawing Number	Date
069-001-410 Rev -	March 2025
Scale	Paper Size
1:50	A3
Drawn JT	Checked JT

E-mail info@jtalimited.co.uk
Telephone 07956 870 079
Web www.jtalimited.co.uk

Jonathan Talley Architects Limited is a registered business in England, Wales, & Northern Ireland. It is a limited liability company registered in England and Wales with registered number 1373271. Jonathan Talley Architects Limited is a company registered in England, Wales, & Northern Ireland.

Rev	Date/By	Revision Note
-----	---------	---------------

