


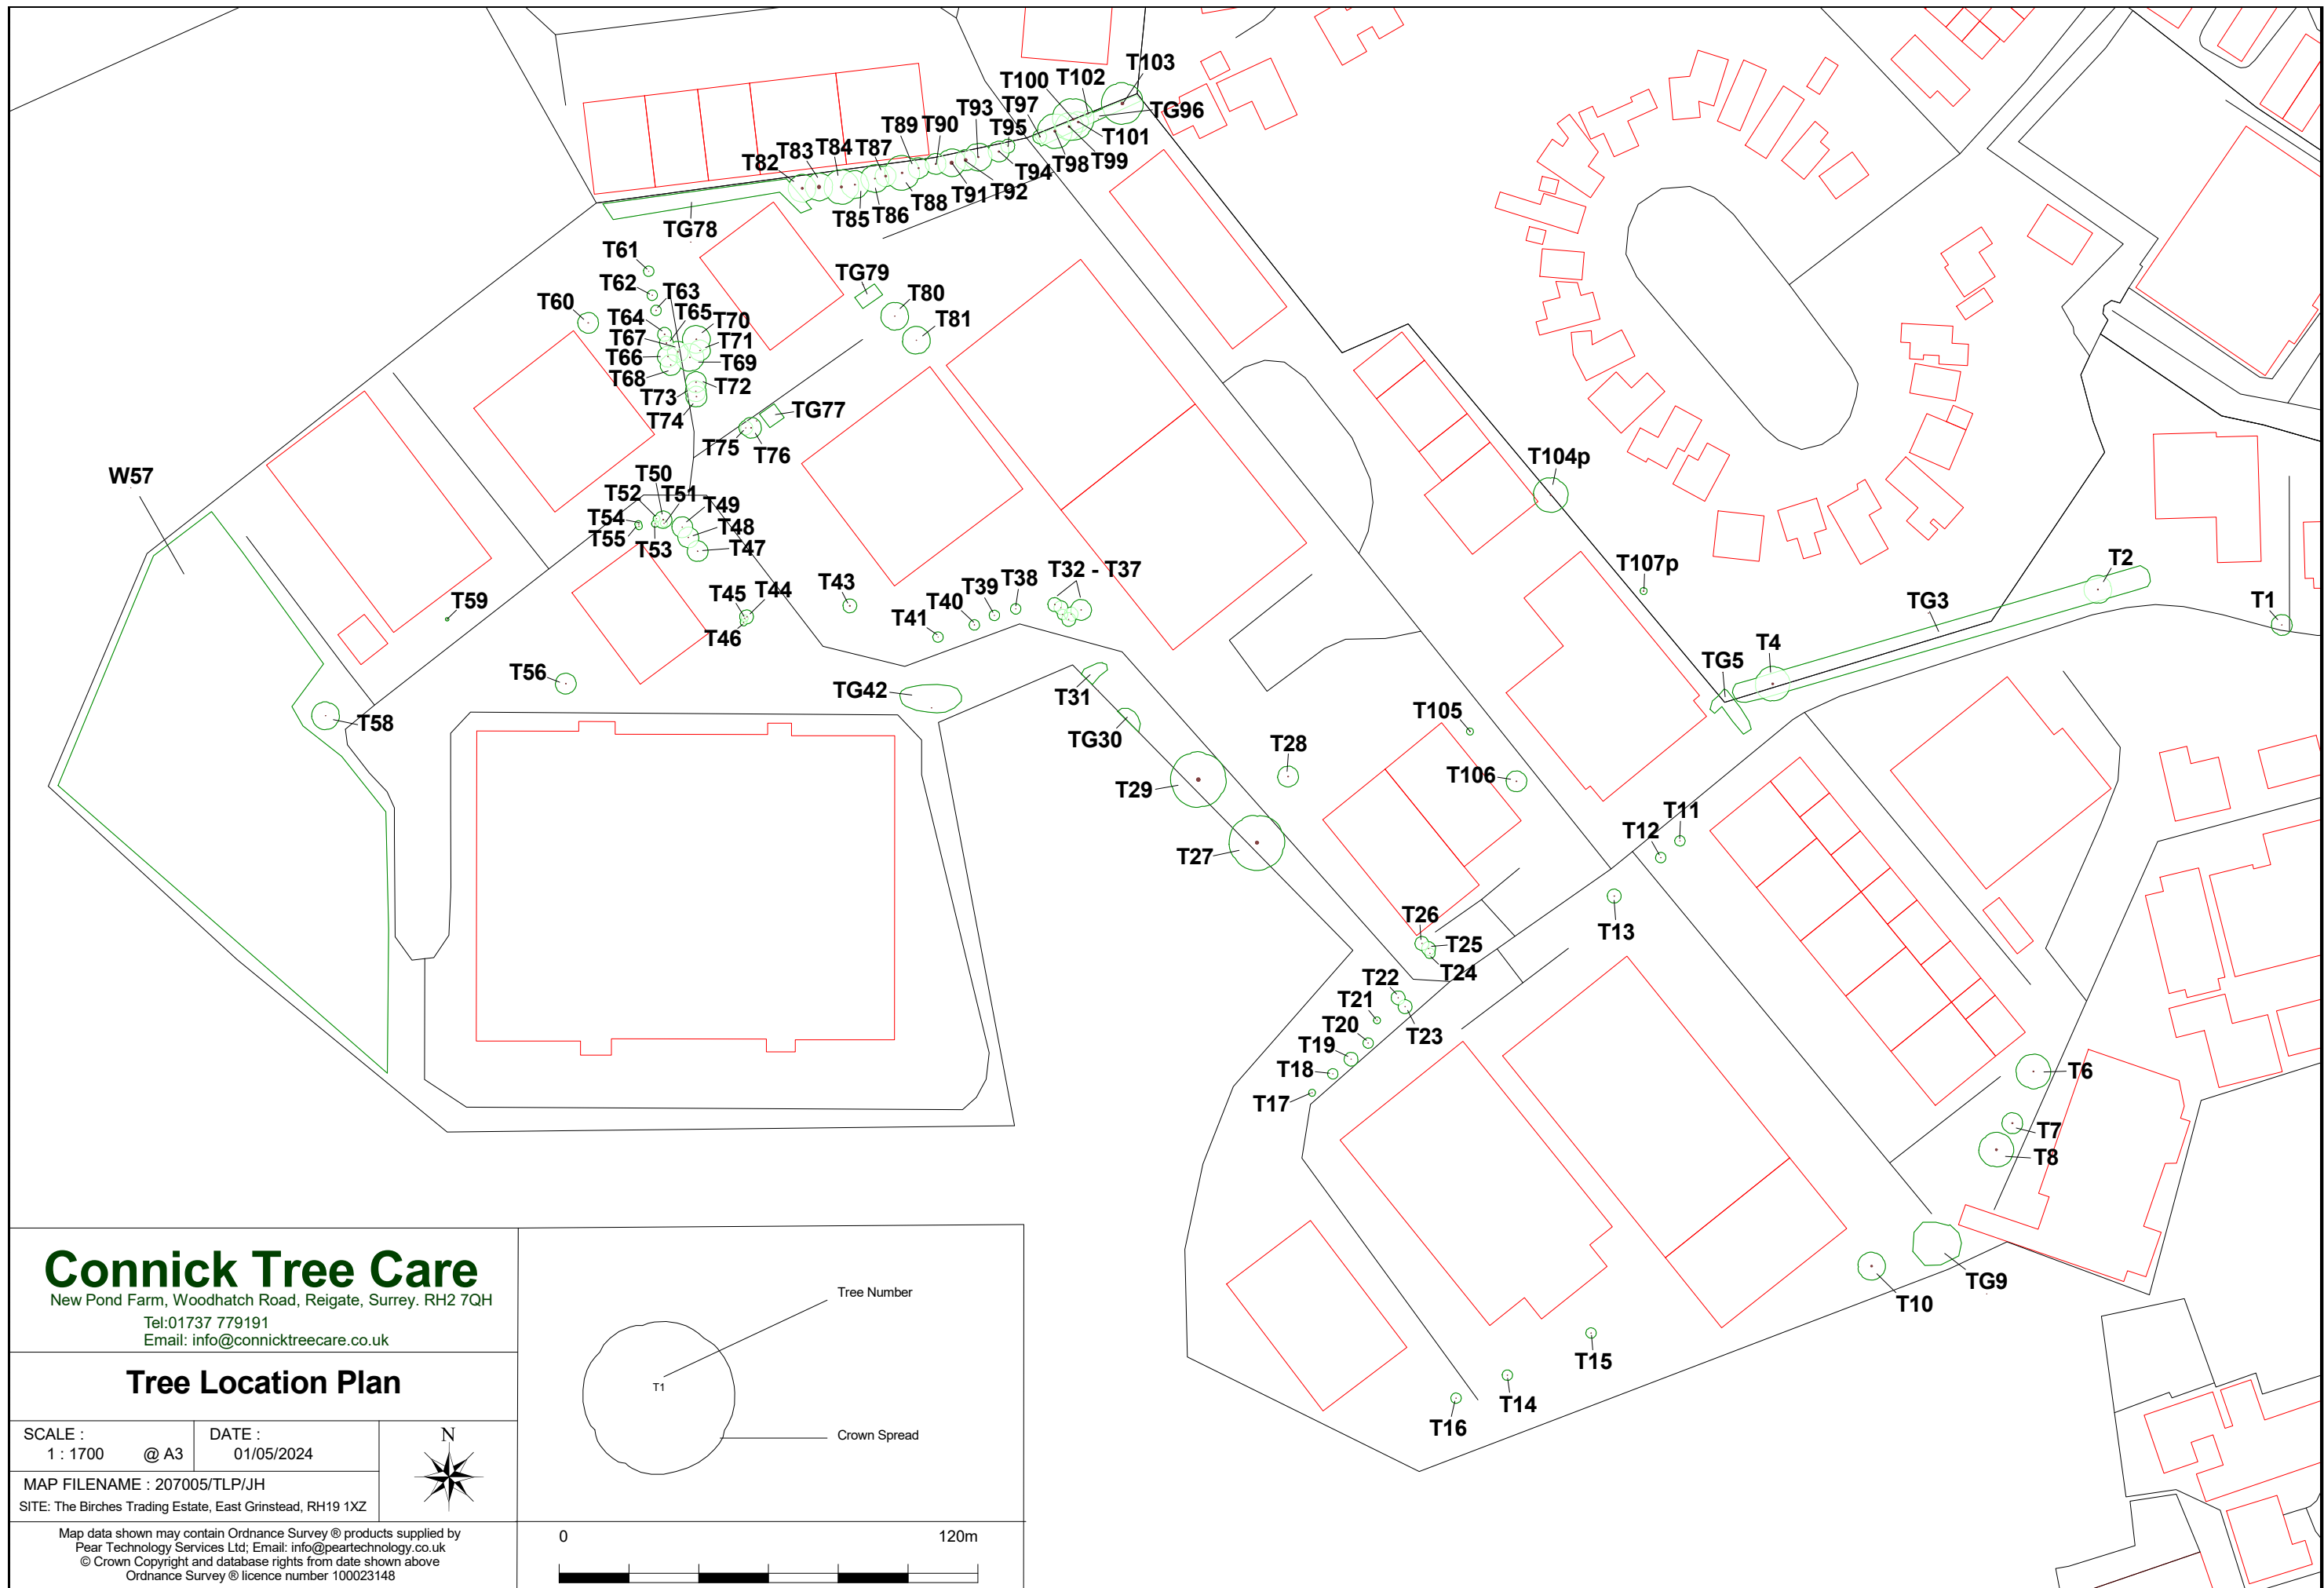

Connick Tree Care

New Pond Farm, Woodhatch Road, Reigate, Surrey. RH2 7QH
Tel: 01737 779191
Email: info@connicktreecare.co.uk

Tree Location Plan

SCALE : 1 : 1700 @ A3 DATE : 01/05/2024

MAP FILENAME : 207005/TLP/JH
SITE: The Birches Trading Estate, East Grinstead, RH19 1XZ

Map data shown may contain Ordnance Survey © products supplied by
Pear Technology Services Ltd; Email: info@peartechnology.co.uk
© Crown Copyright and database rights from date shown above
Ordnance Survey © licence number 100023148

