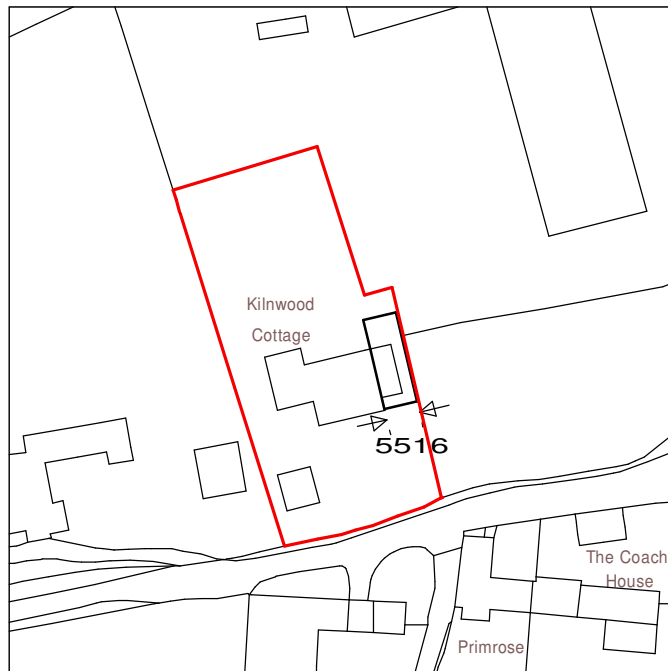


LOCATION PLAN

KILNWOOD COTTAGE TURNERS HILL

SHEET SIZE : A4

SCALE: 1:1250

DATE: NOV 2020

JOB NUMBER: 4186/3

DRAWN: D.CASSINI-ORZELLECA

L.P.R DESIGN TEL: 01883 627 634