


6 Meadowcroft Close, East Grinstead, RH19 1NA

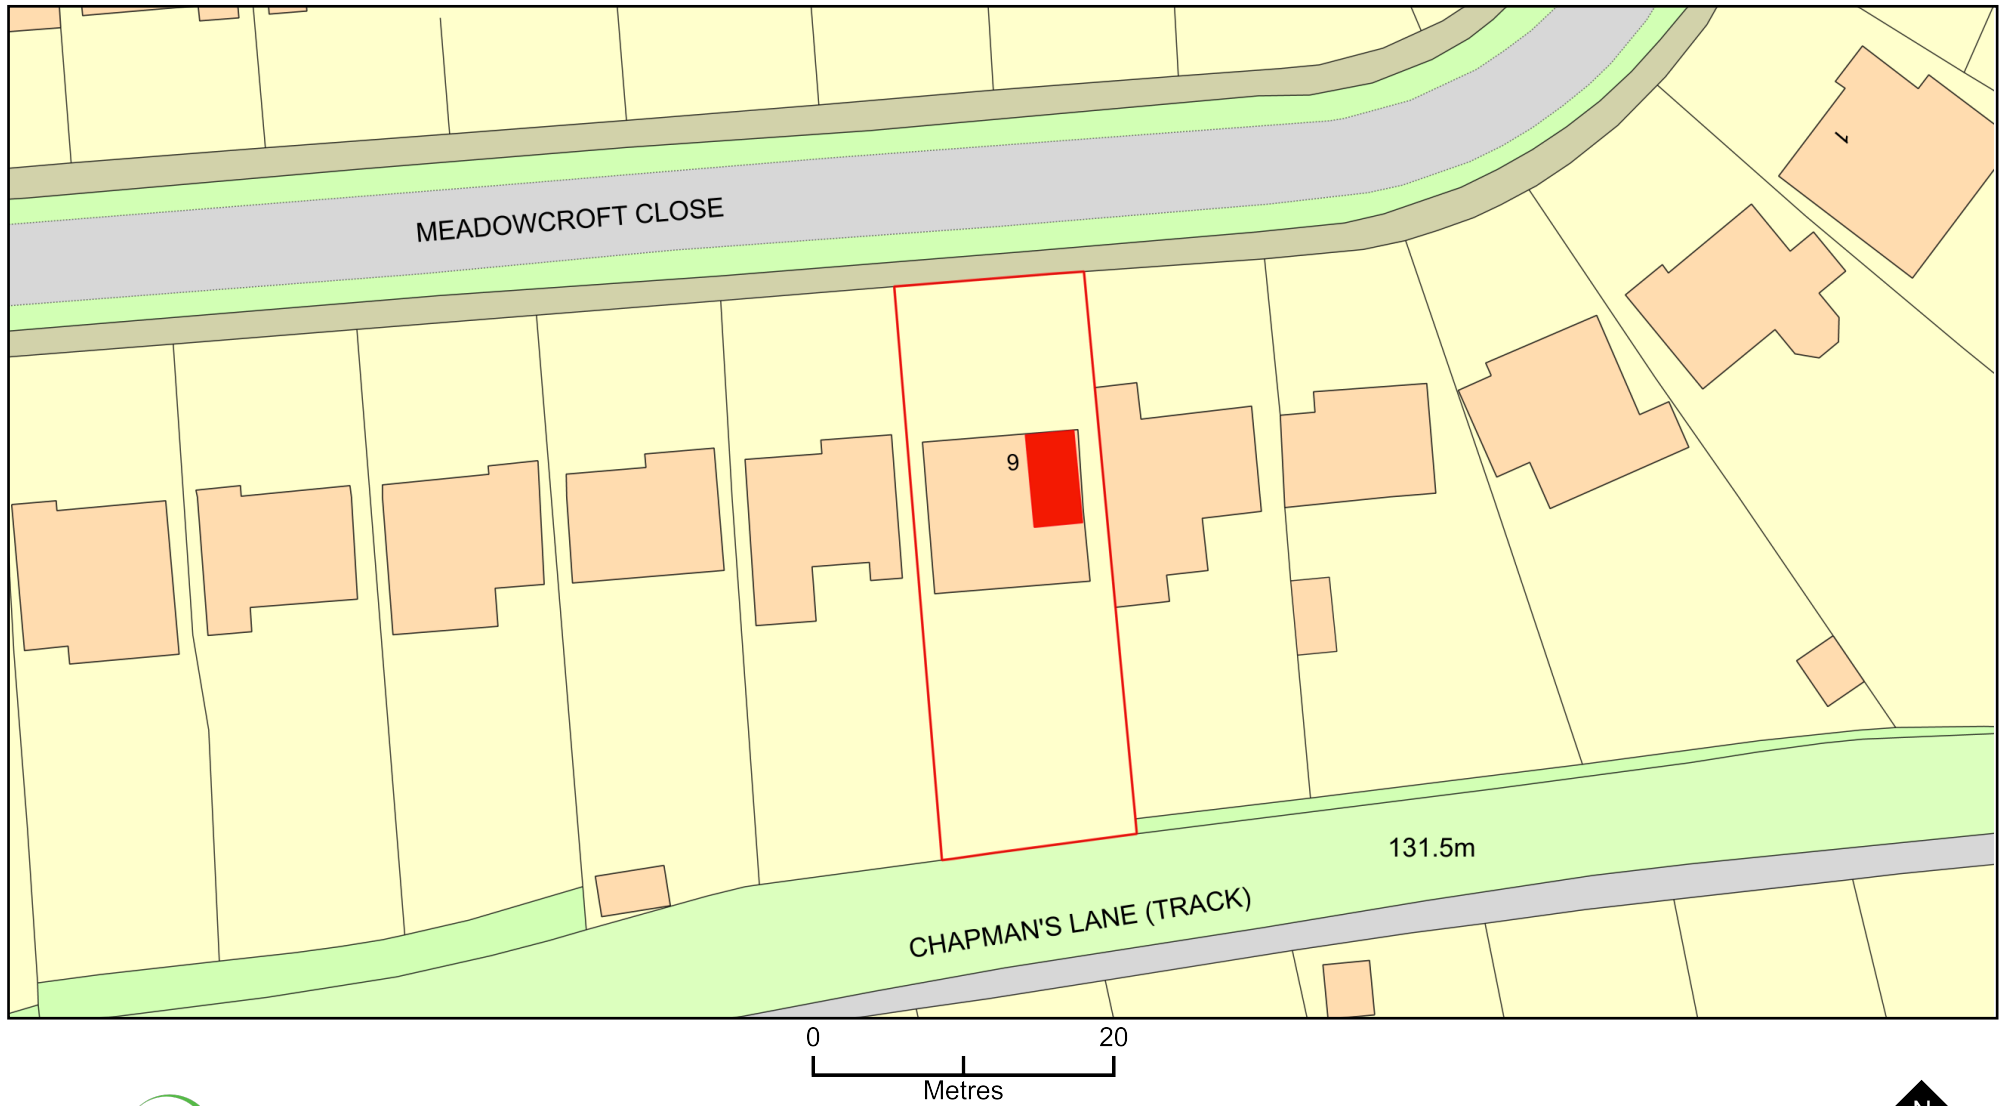

Plan Produced for: Advanced Adaptations

Date Produced: 27 Feb 2026

Plan Reference Number: TQRQM26058225757102

Scale: 1:500 @ A4

© Crown copyright and database rights 2025 OS 100042766