



IC

Proposed First Floor

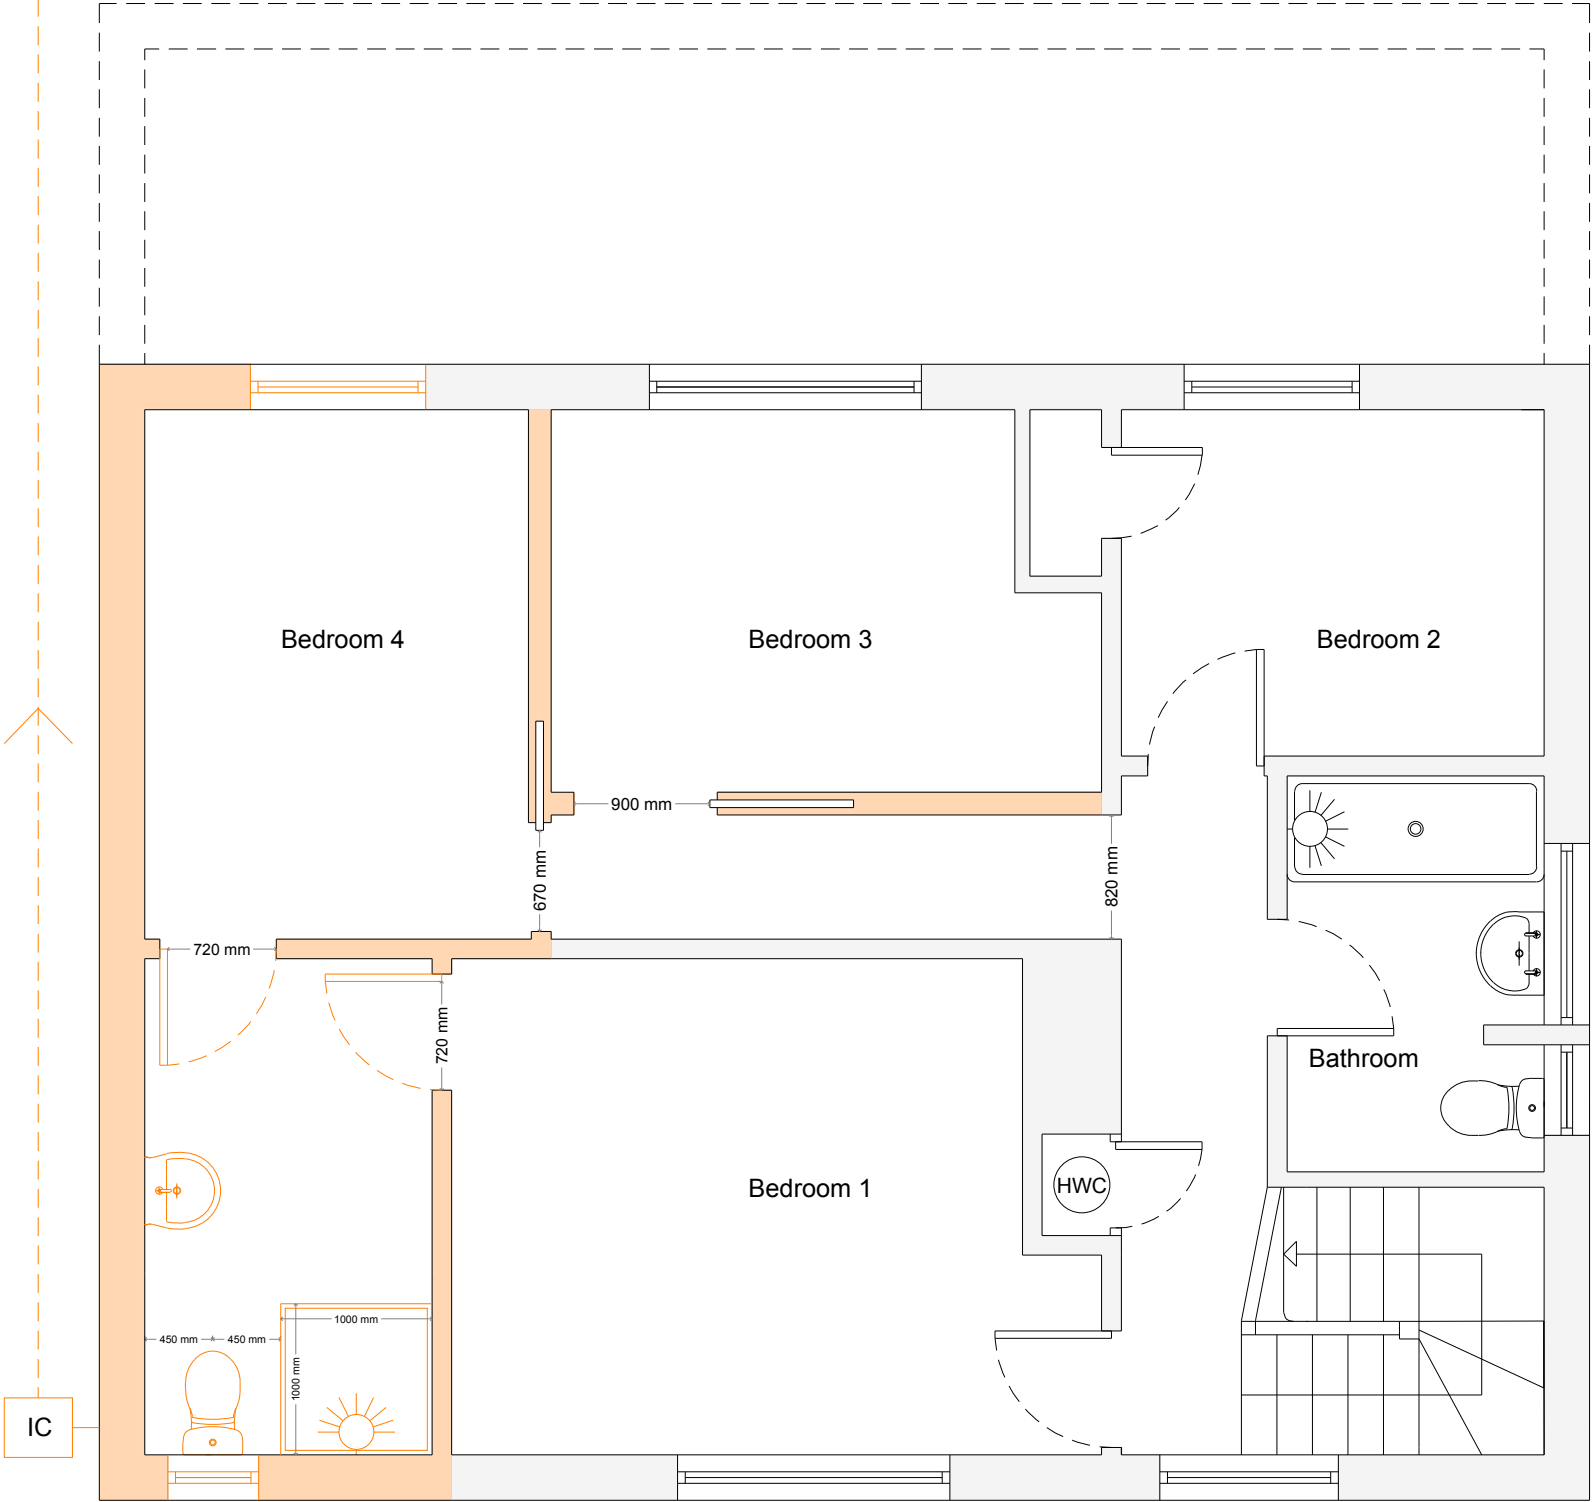

IC

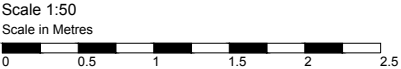

- Notes:**
1. Do not scale from this drawing, except for Planning.
 2. All dimensions are in millimetres / metres unless stated otherwise.
 3. Please contact Advanced Adaptations to report any errors or inaccuracies
 4. Drawings must be interpreted in conjunction with the Schedule of Works

REVISIONS		
#	Description	Date

Client:

Stanley and Louie Gigg

Property Address:

**6 Meadowcroft Close
East Grinstead
RH19 1NA**

Drawing Title:

Floorplans

Scale:	1:50	Date:	12-03-2025
Drawn By:	ZK	Ref:	006/MED/002
Rev:	-	Paper:	A3
		Direction:	

Advanced Adaptations

**2 Adur Lofts, 2a Buckingham Road
WORTHING BN11 1TH
www.advancedadaptations.co.uk
advancedadaptations@gmail.com**