
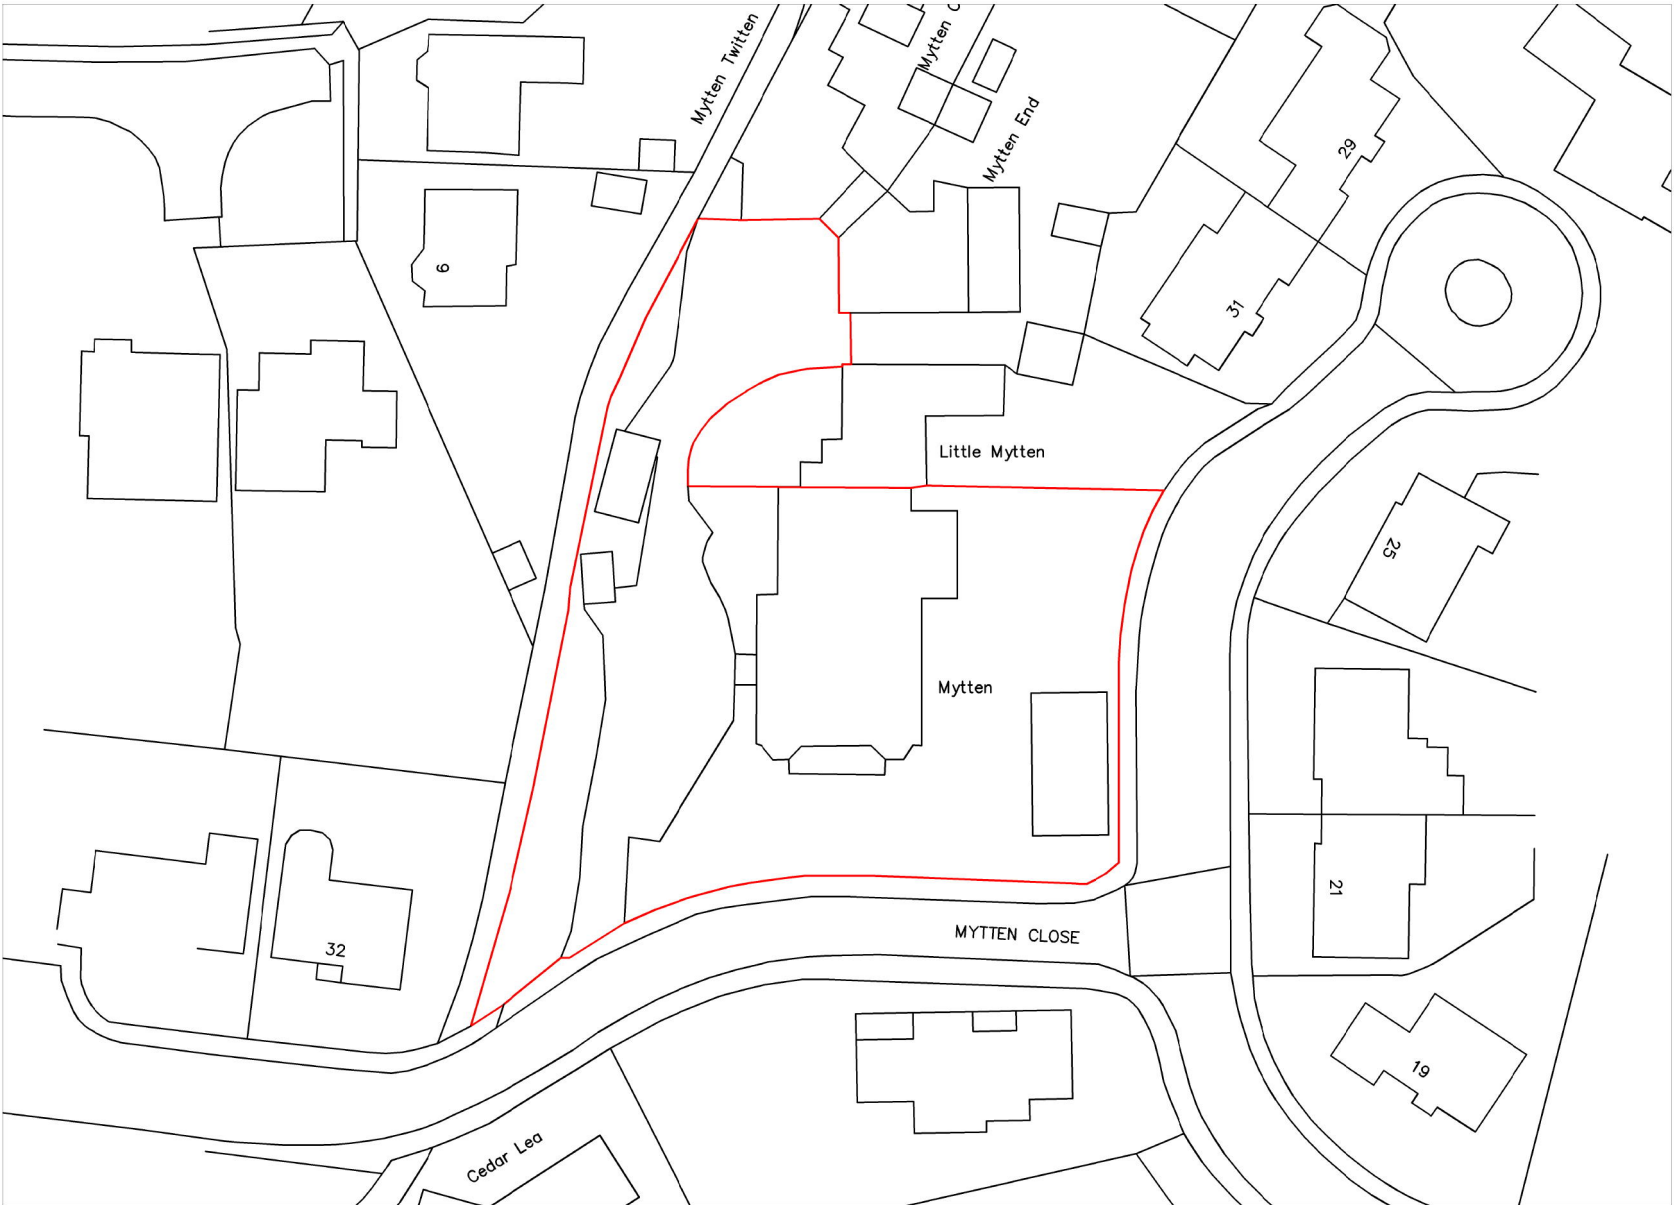


FOR PLANNING
PURPOSES ONLY

NOT FOR CONSTRUCTION

TO BE READ IN CONJUNCTION WITH
STRUCTURAL ENGINEER'S DRAWINGS,
DETAILS AND SPECIFICATIONS

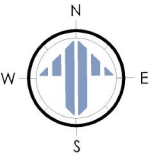

SITE/BLOCK PLAN
SCALE @ 1:500 ON AN A3 SHEET



SITE/BLOCK PLAN - AS PROPOSED
SCALE @ 1:500 ON AN A3 SHEET

REV.	DATE	BY	AMENDMENT	CHE.

PLANNING



NOTE:
DO NOT SCALE OFF THIS DRAWING UNLESS FOR PLANNING PURPOSES.
CHECK ALL DIMENSIONS ON SITE BEFORE ANY WORK IS COMMENCED.
ALL GOODS MATERIALS AND WORKMANSHIP MUST CONFORM WITH CURRENT
BUILDING REGULATIONS, BRITISH STANDARDS AND CODES OF PRACTICE.
COPYRIGHT OF THIS DRAWING IS RETAINED BY GOULD BAXTER CONSULTANTS LLP
THIS GOULD BAXTER AND IT'S LOGO MUST NOT BE REPRODUCED WITHOUT WRITTEN
CONSENT.

CLIENT:
Mr & Mrs D Phillips

PROJECT:
40 Mytten Close,
Cuckfield,
RH17 9LN

DRAWING:
Site/Block Plan - As Proposed

DATE: 25.06.2025	SCALE AT A3: 1:500	DRAWN BY: SC CHECKED BY: MC
---------------------	-----------------------	--------------------------------

JOB NO. GH811	DRAWING NO. PL.02	REV. A
------------------	----------------------	-----------