


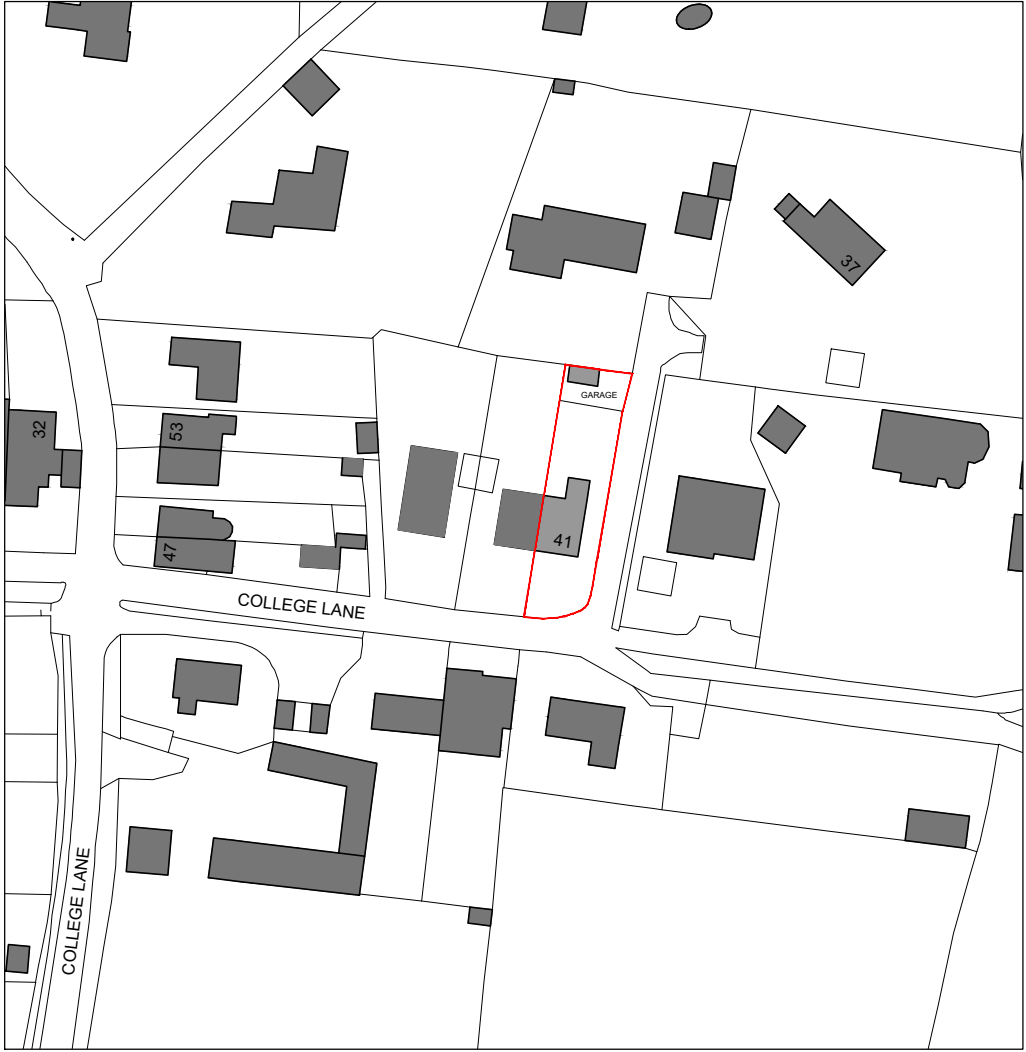

02 Site Block Plan - Proposed
Scale 1:500@A3



01 Site Location Plan - Existing
Scale 1:1250@A3

GENERAL NOTES:

The contractor shall check and verify all dimensions on site and report any discrepancies in writing to the Architect before proceeding with work.

Drawings shall not be scaled.

LEGEND:

Site Boundary

Extents of Extension

A	09.01.26	Lawful Development App	DMc	DMc
Rev	Date	Reason for Issue	Checked by	Approved by

DMCA ARCHITECTS

T: +44 (0)20 3488 1405
E: studio@dmca-architects.com

Project
New Porch and Rear Dormer
at 41 College Lane
Client
Juliet Merrifield & John Gaventa

Location
41 College Lane, Hurstpierpoint,
West Sussex, BN6 9AD

Title
Existing Site Location Plan
and Proposed Block Plan

Status RIBA Stage 3	Scale See Drawing
------------------------	----------------------

Project Code P175-20

Drawing Number (90)M-101	Rev. A
------------------------------------	------------------