
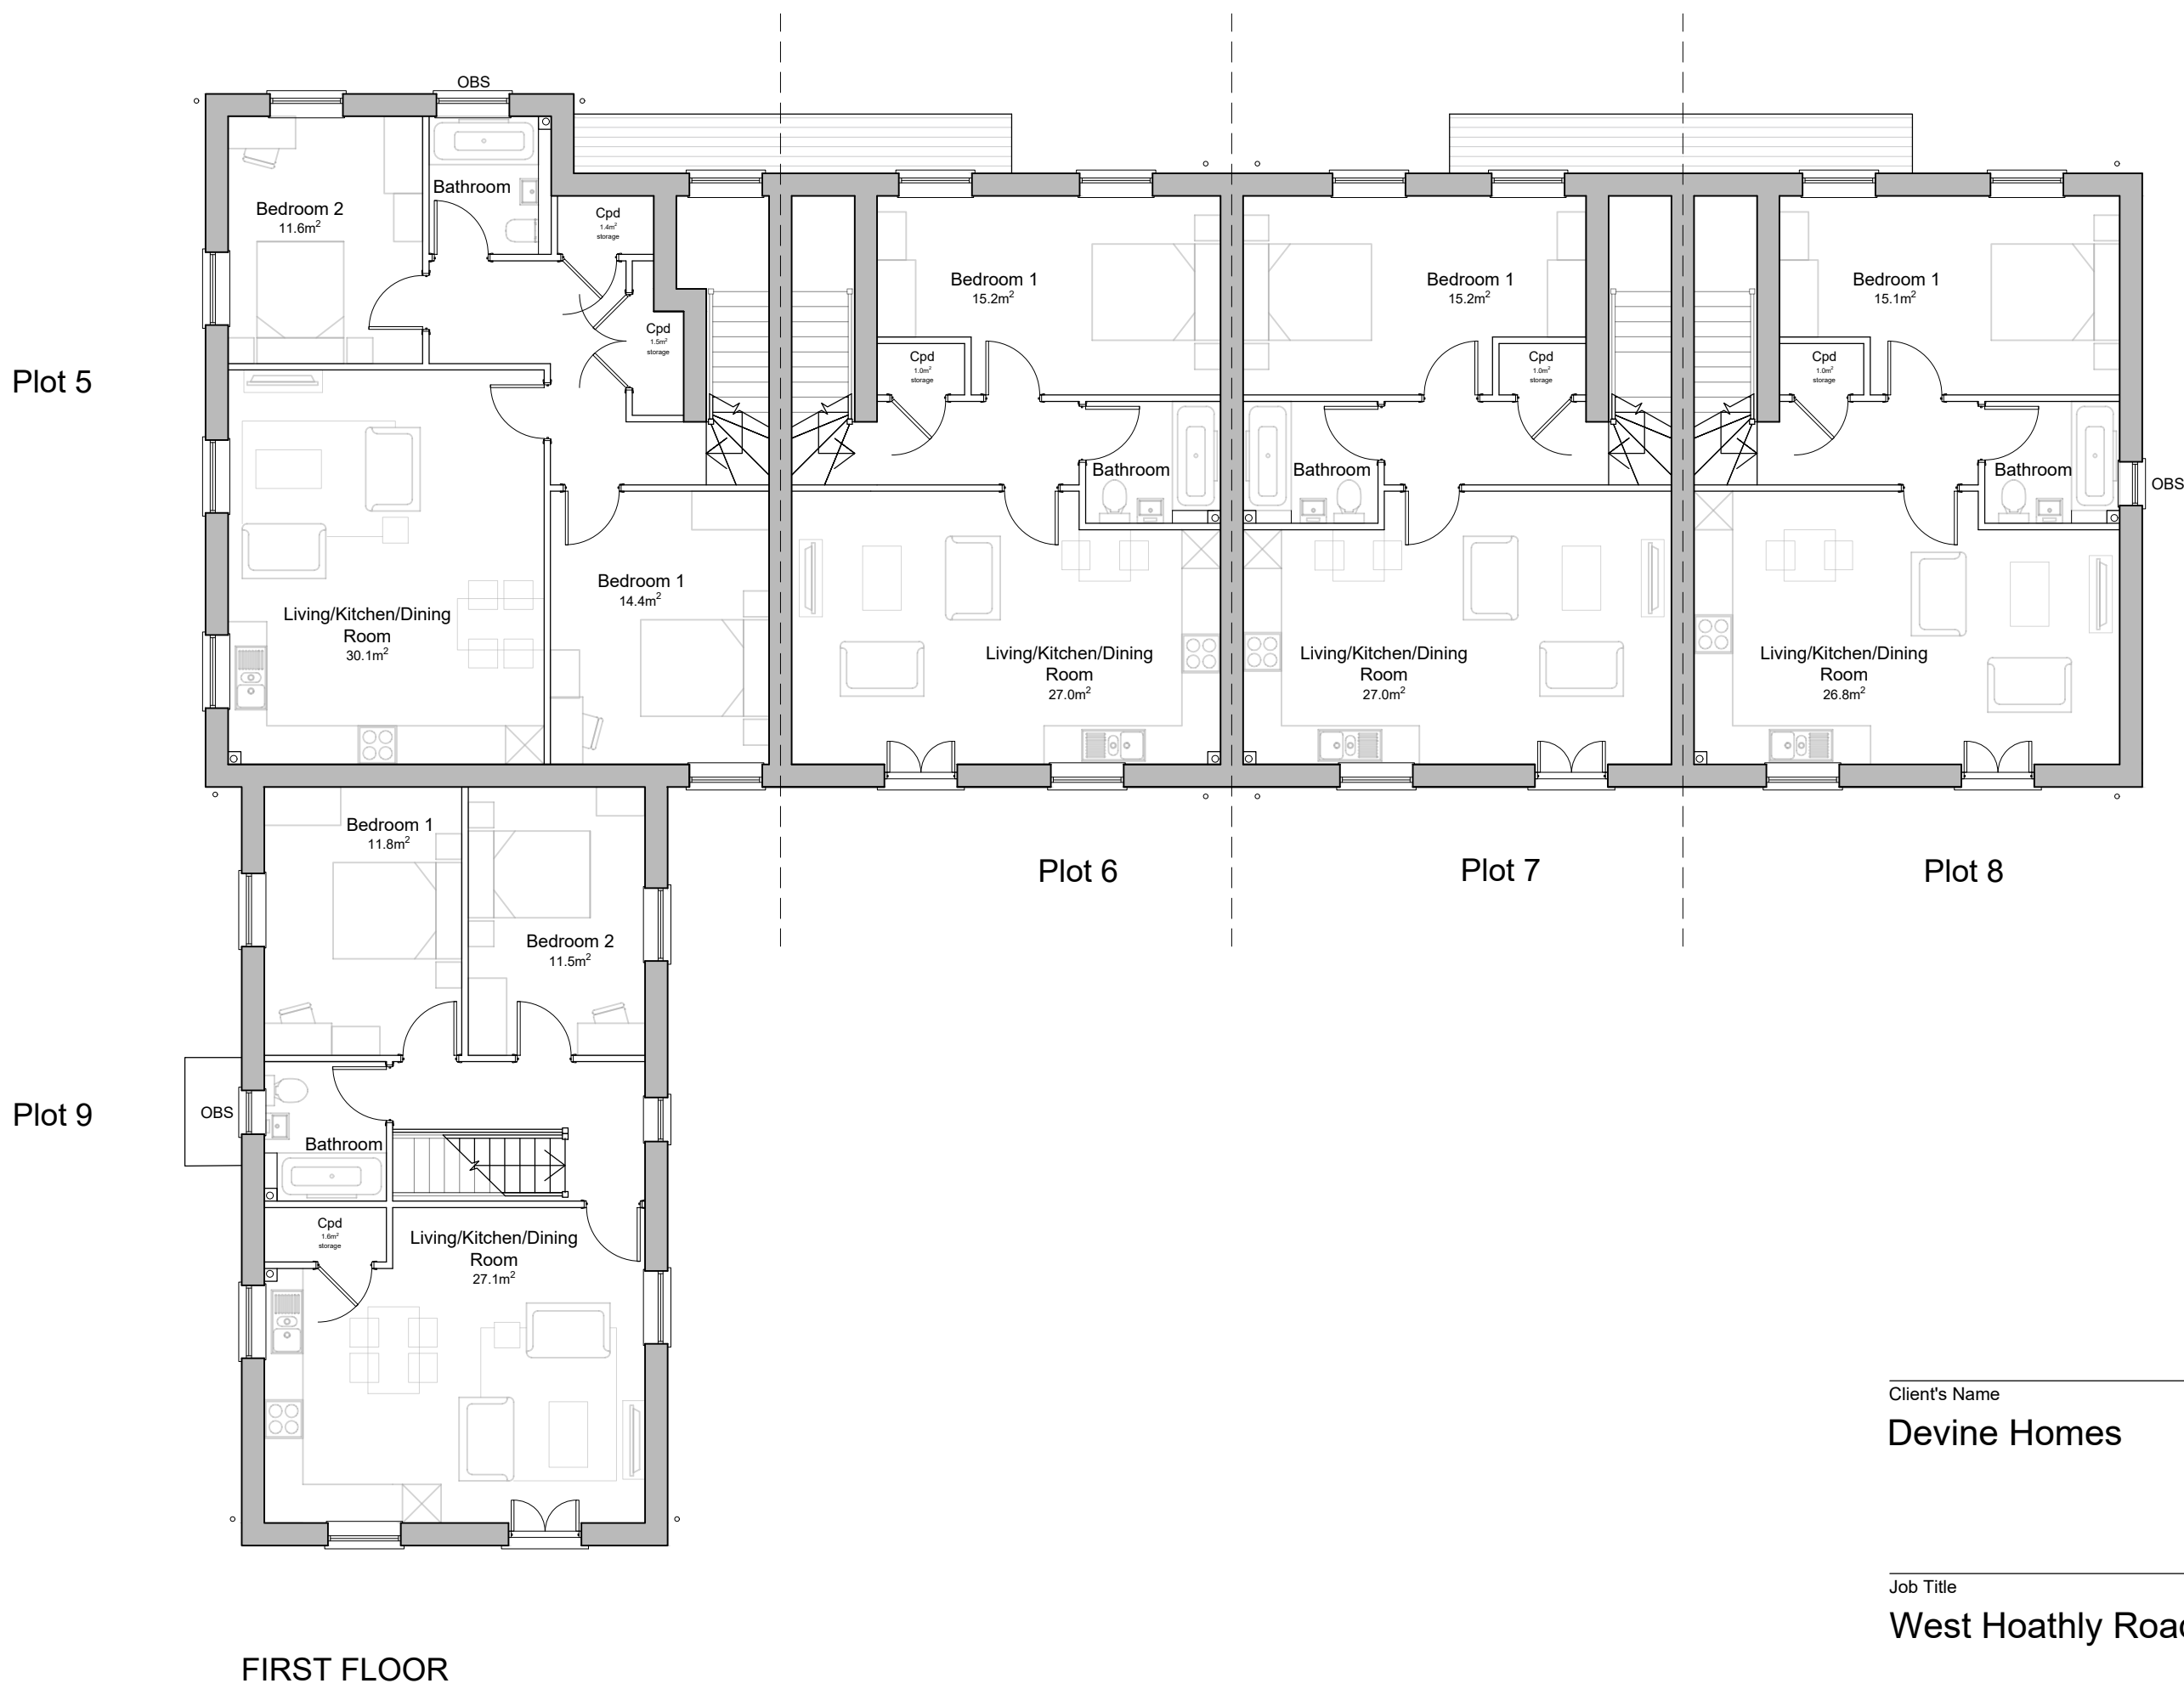


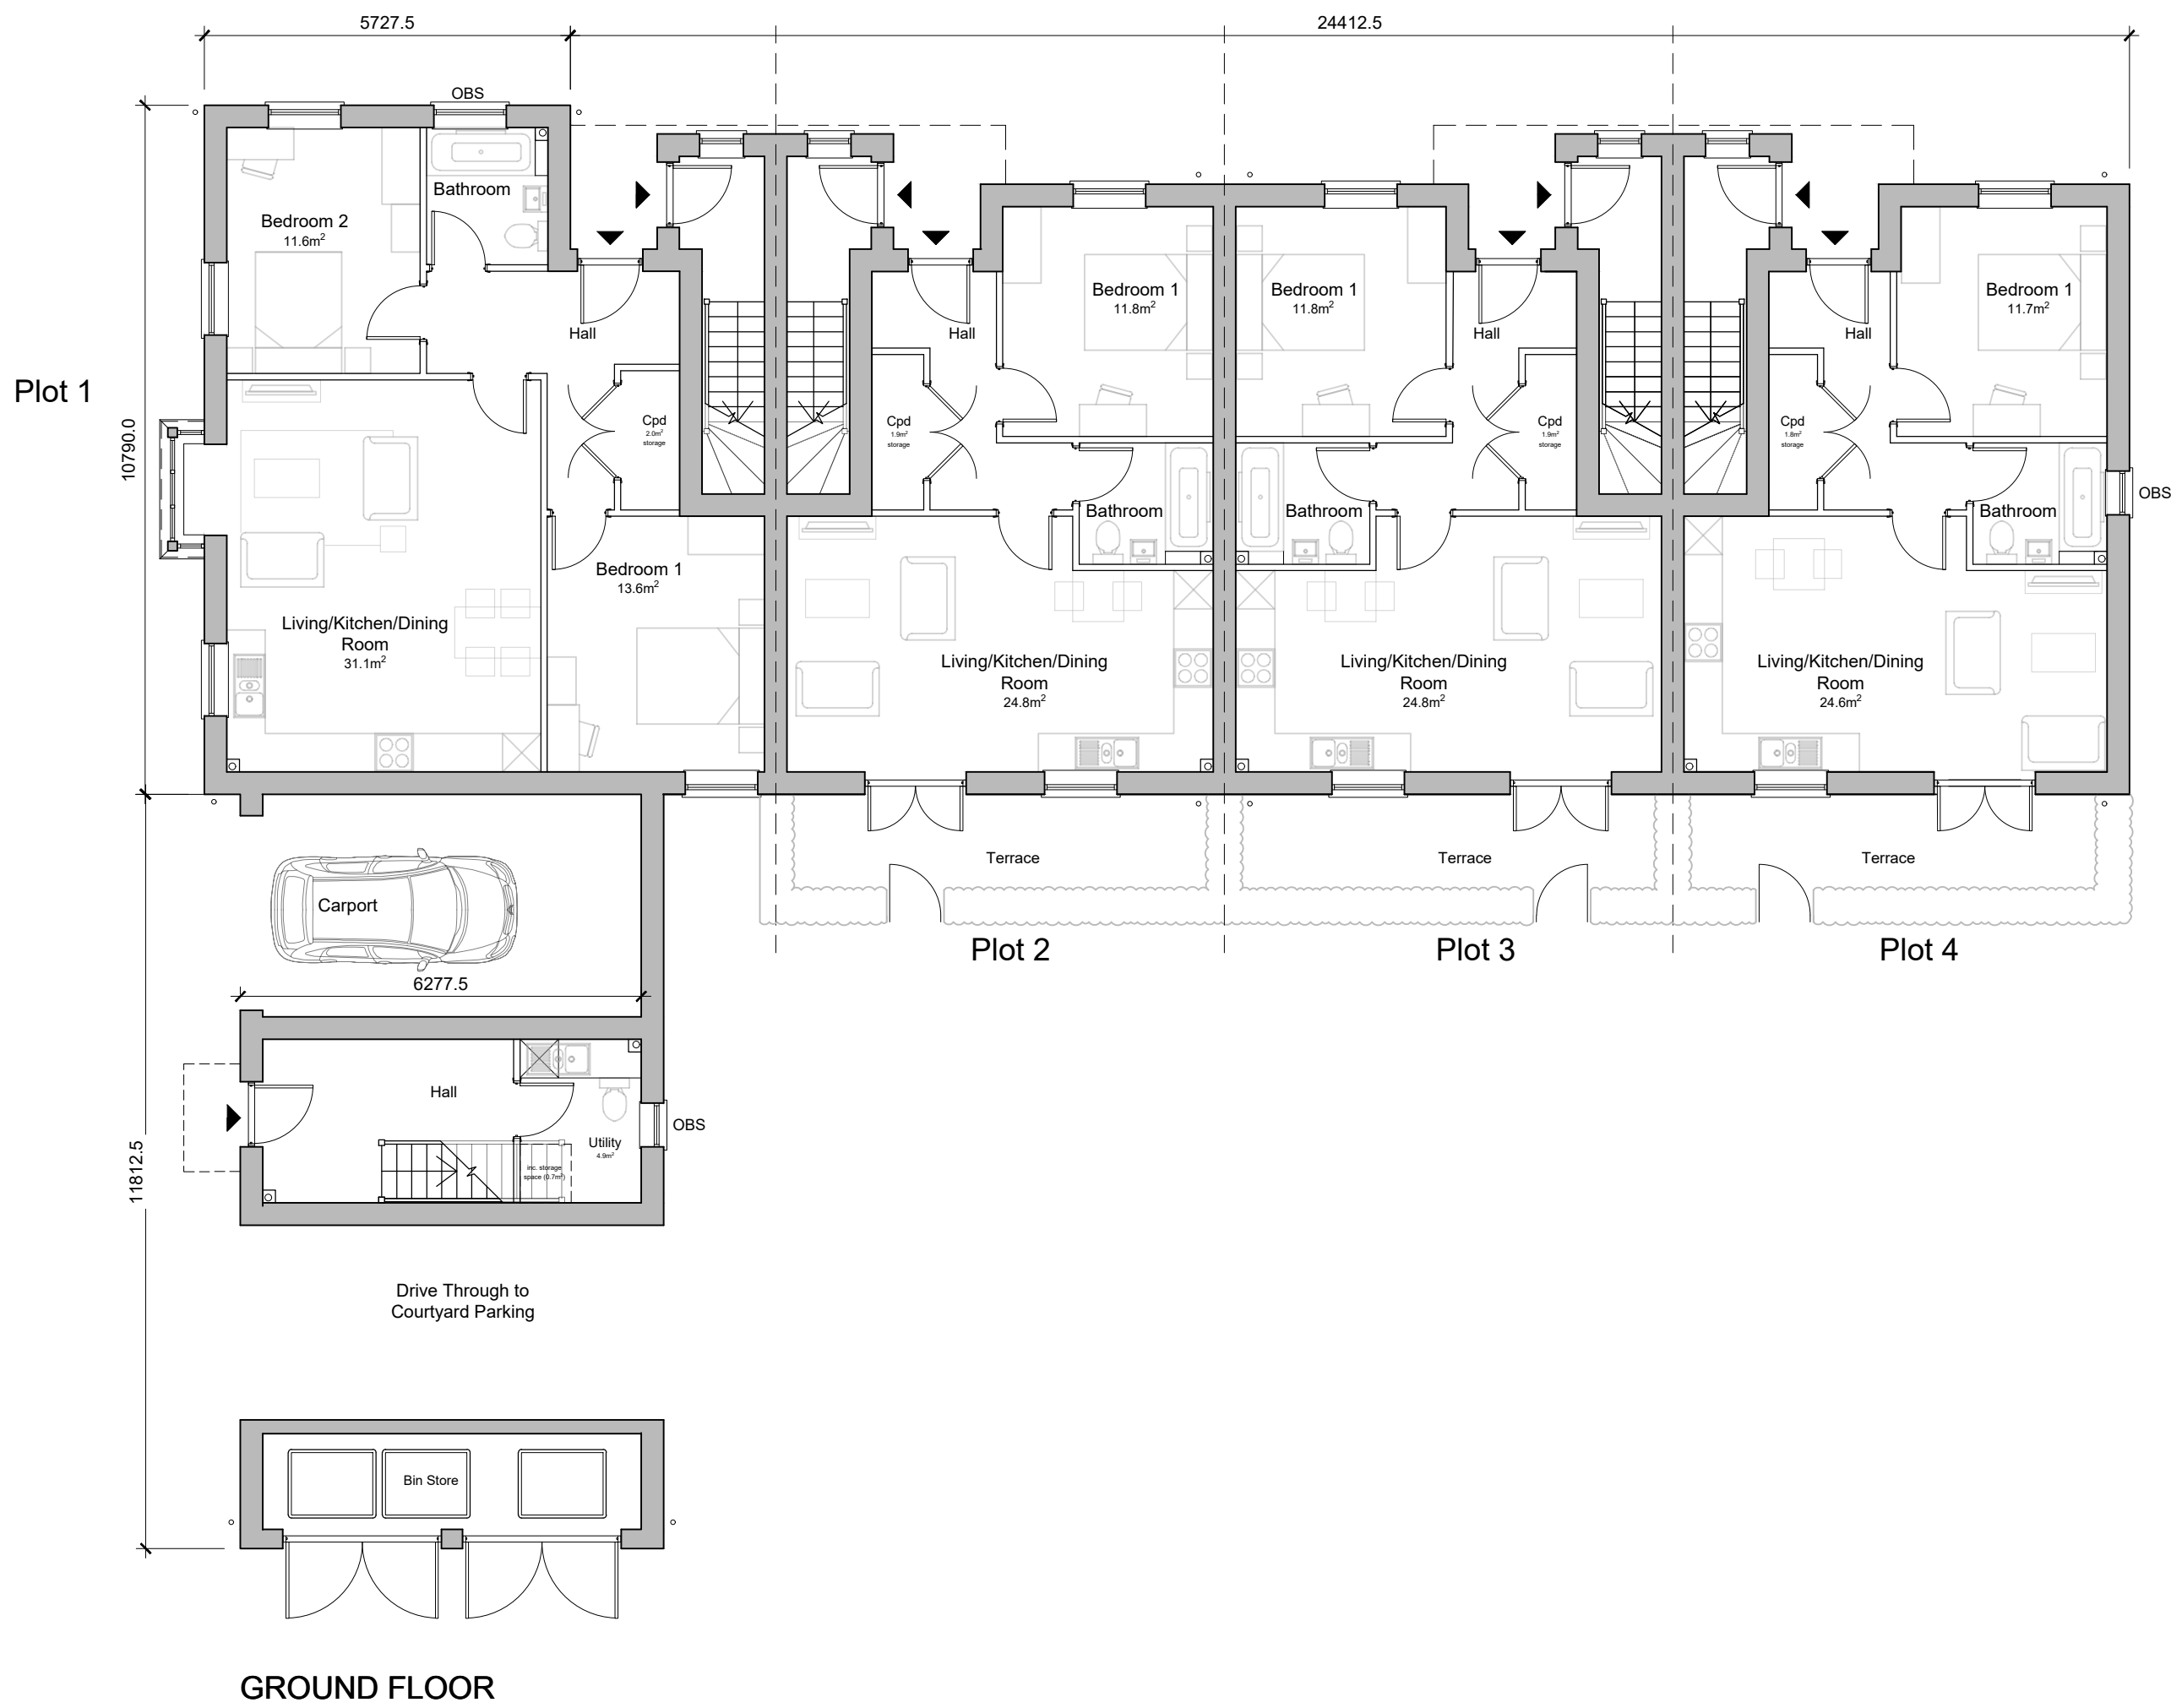

Client's Name
Devine Homes

Job Title
West Hoathly Road, East Grinstead

Drawing Title
Apartment & FOG Plans
Plots 1-9 (1B 2P, 2B 4P)
Affordable

Scale
1:100 @ A1 / 1:200 @ A3

Drawn
HO

Checked
PA

Date
16.09.25

Job No
7189

Drawing No
PL-34

Rev
P04

APPROVAL

P04 15.12.25 Planning Submission GP PA

Rev Date Revision Details Dr Ch

London: 76 Great Suffolk Street
London, SE1 0BL
Sussex: T 0207 928 2773 E london@ecearchitecture.com

Bristol:

ECE Architecture
www.ecearchitecture.com