


No changes proposed to existing black painted weatherboard to the existing former annexe - Identified as contemporary in the Lvl 3 Historic Building Survey: Rebuilt after fire in early 2000s.

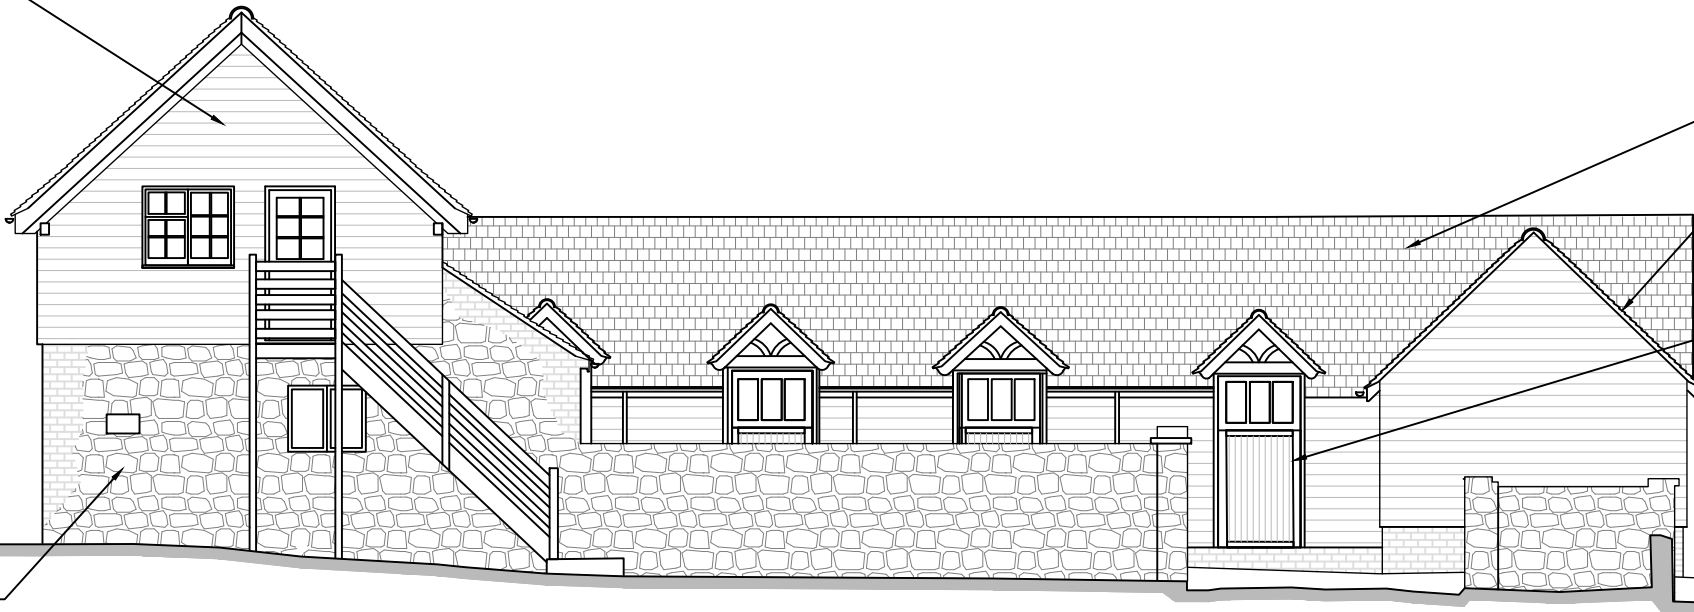


Proposal to replace like for like & internally insulate clay roof tile & black stained weatherboard to the existing former stable & 1950's extension blocks.

Existing stable doors repaired & repainted to retain evidence of historic use

No impact to existing ashlar wall. Identified as late C17th to early C18th. This proposal does not seek any interaction to alter this wall of high significance.

Southern Elevation (Front)

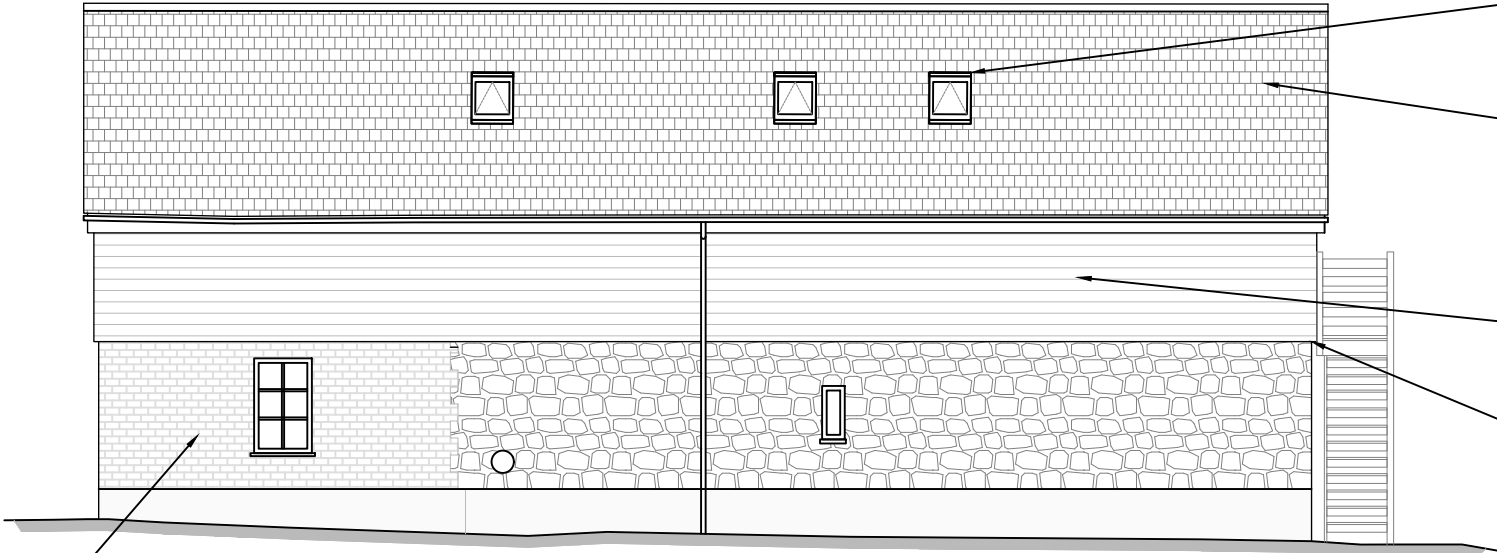

Proposed (550mm x 978mm) skylights to contemporary first floor of annexe. Conservation style suggested to remain inkeeping with existing & replacement skylights to former stables.


No change to plain clay roof tile to the existing former annexe - Identified as contemporary in the Lvl 3 Historic Building Survey: Rebuilt after fire in early 2000s.

No change to black painted weatherboard to the existing former annexe - Identified as contemporary in the Lvl 3 Historic Building Survey: Rebuilt after fire in early 2000s.

No change to existing ashlar wall. Identified as late C17th to early C18th. This proposal does not seek any interaction to alter this wall of high significance.

No change to brick elevation to existing downstairs kitchen - Identified as contemporary in the Lvl 3 Historic Building Survey: Rebuilt after fire in early 2000s.

Western Elevation (Side)

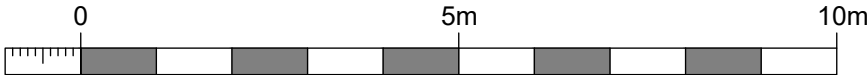

1:100 Scale Bar

NOTE:
Exact dimensions to be measured on site.

NOTES:

Report all discrepancies, errors and omissions.

Verify all dimensions on site before commencing any work on site or preparing shop drawings.

All materials, components and workmanship are to comply with the relevant British Standards, Codes of Practice and appropriate manufacturers recommendations.

See relevant drawings for all specialist work.

This drawing and design are copyright of James Clague Architects Ltd, company registration number 8664802

Rev	Date	Description
-----	------	-------------

Project Title
Tanyard Manor
Outbuilding renovation

Horsted Lane
Sharpthorne
East Grinstead
RH19 4HY

Drawing Description
Proposed Elevations (South & West Faces)

Scale
1:100 at A3

Date April 2026	Drawn By MT
--------------------	----------------

JAMES CLAGUE
ARCHITECTS

Latchmere House, 26 Watling Street,
Canterbury, Kent CT1 2UD
T: 01227 649 073
E: info@jamesclague.co.uk
W: jamesclague.co.uk

Drawing Number 27900_PL_211	Revision -
--------------------------------	---------------