


Existing former annexe - Identified as contemporary in the Lvl 3 Historic Building Survey: Rebuilt after fire in early 2000s.

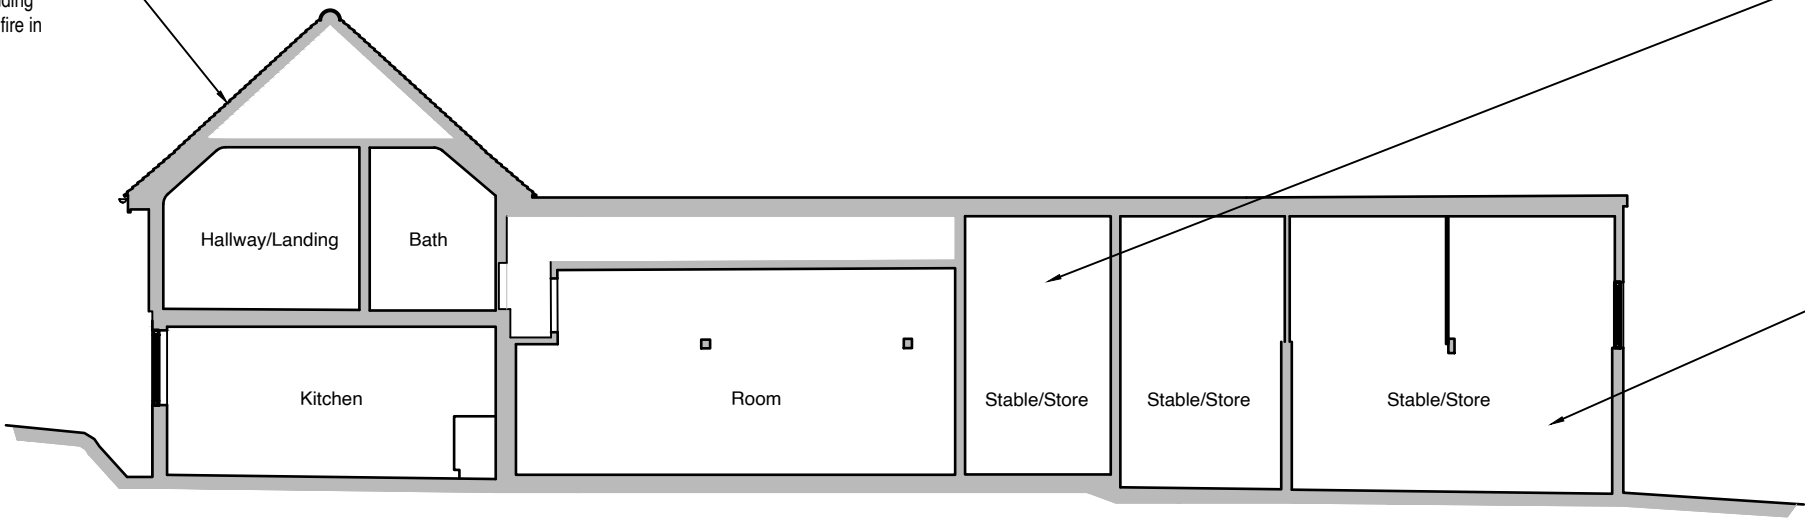


Existing former stables - Identified as being constructed in late C19th in the Lvl 3 Historic Building Survey. Bay divisions identified as being of temporary construction & varied overtime as repairs made.

Mid C20th Century extension to stable block.

Section A-A



Existing former annexe - Identified as contemporary in the Lvl 3 Historic Building Survey: Rebuilt after fire in early 2000s.

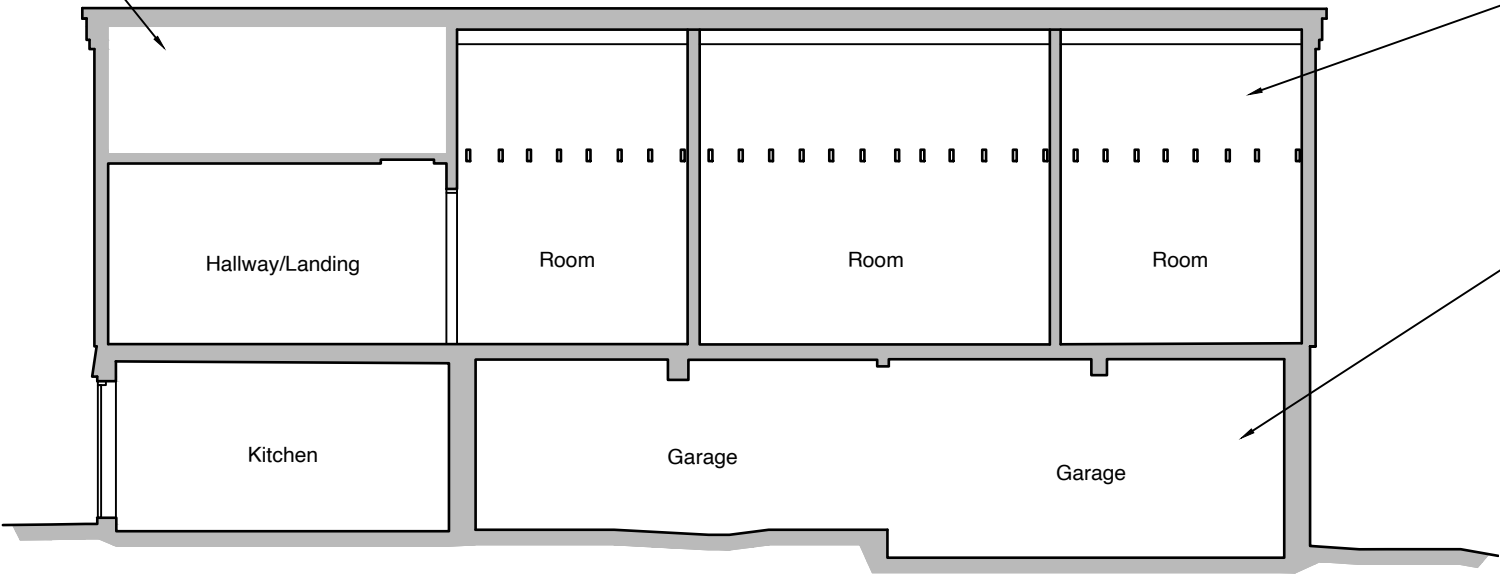

Existing former annexe - Identified as contemporary in the Lvl 3 Historic Building Survey: Rebuilt after fire in early 2000s.

Existing garage identified as Mid C18th with partially retained historic brick pavers

Section B-B

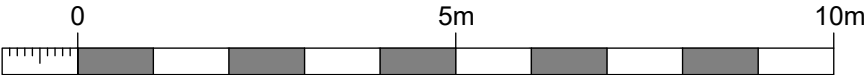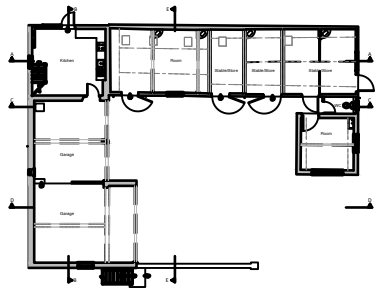

1:100 Scale Bar

NOTE:
Exact dimensions to be measured on site.

NOTES:

Report all discrepancies, errors and omissions.

Verify all dimensions on site before commencing any work on site or preparing shop drawings.

All materials, components and workmanship are to comply with the relevant British Standards, Codes of Practice and appropriate manufacturers recommendations.

See relevant drawings for all specialist work.

This drawing and design are copyright of James Clague Architects Ltd, company registration number 8664802

Rev	Date	Description
-----	------	-------------

Project Title
Tanyard Manor
Outbuilding renovation

Horsted Lane
Sharpthorne
East Grinstead
RH19 4HY

Drawing Description
Existing Sections (A-A & B-B)

Scale
1:100 at A3

Date April 2026	Drawn By MT
--------------------	----------------

JAMES CLAGUE
ARCHITECTS

Latchmere House, 26 Watling Street,
Canterbury, Kent CT1 2UD
T: 01227 649 073
E: info@jamesclague.co.uk
W: jamesclague.co.uk

Drawing Number 27900_PL_301	Revision -
--------------------------------	---------------