



1950s extension block - Assumed existing roof detail

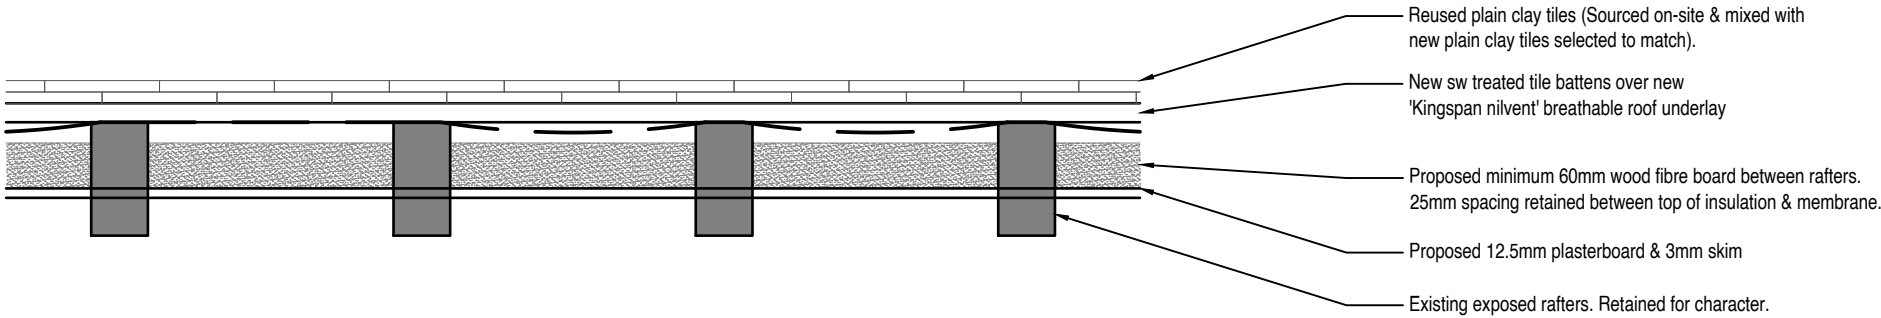


Renovation to 1950s extension block - Proposed roof detail



Former Stables - Existing roof detail

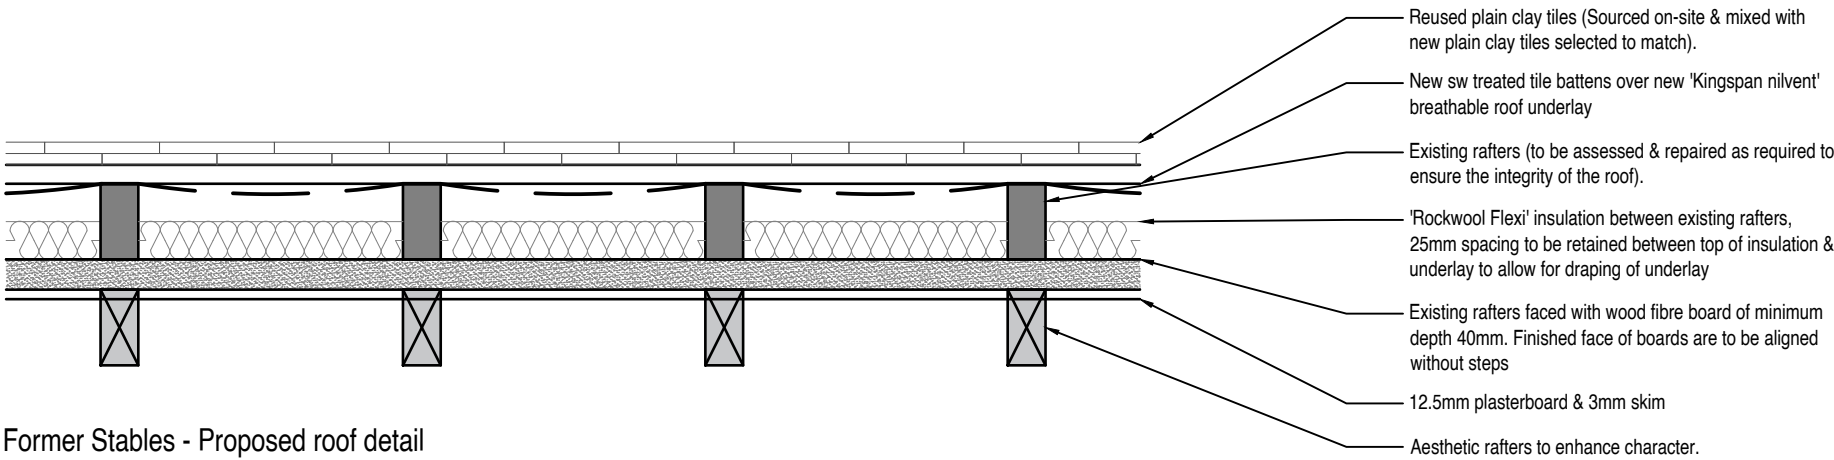

Former Stables - Proposed roof detail

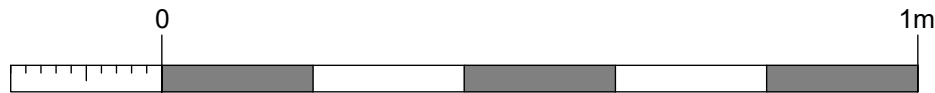

1:10 Scale Bar



Interior photo of existing ceiling in 1950s extension block



Interior photo of existing ceiling in former stable (area 1b)

NOTE:
Exact dimensions to be measured on site.

NOTES:

Report all discrepancies, errors and omissions.

Verify all dimensions on site before commencing any work on site or preparing shop drawings.

All materials, components and workmanship are to comply with the relevant British Standards, Codes of Practice and appropriate manufacturers recommendations.

See relevant drawings for all specialist work.

This drawing and design are copyright of James Clague Architects Ltd, company registration number 8664802

Rev	Date	Description
-----	------	-------------

Project Title
Tanyard Manor
Outbuilding renovation
Horsted Lane
Sharpthorne
East Grinstead
RH19 4HY

Drawing Description
Proposed & Existing Roof Replacement
Details to Former Stable & Extension Block

Scale
1:100 at A3

Date April 2026	Drawn By MT
--------------------	----------------

JAMES CLAGUE
ARCHITECTS

Latchmere House, 26 Watling Street,
Canterbury, Kent CT1 2UD
T: 01227 649 073
E: info@jamesclague.co.uk
W: jamesclague.co.uk

Drawing Number 27900_PL_501	Revision -
--------------------------------	---------------