




Extension Block & Former Stables - Assumed existing wall detail

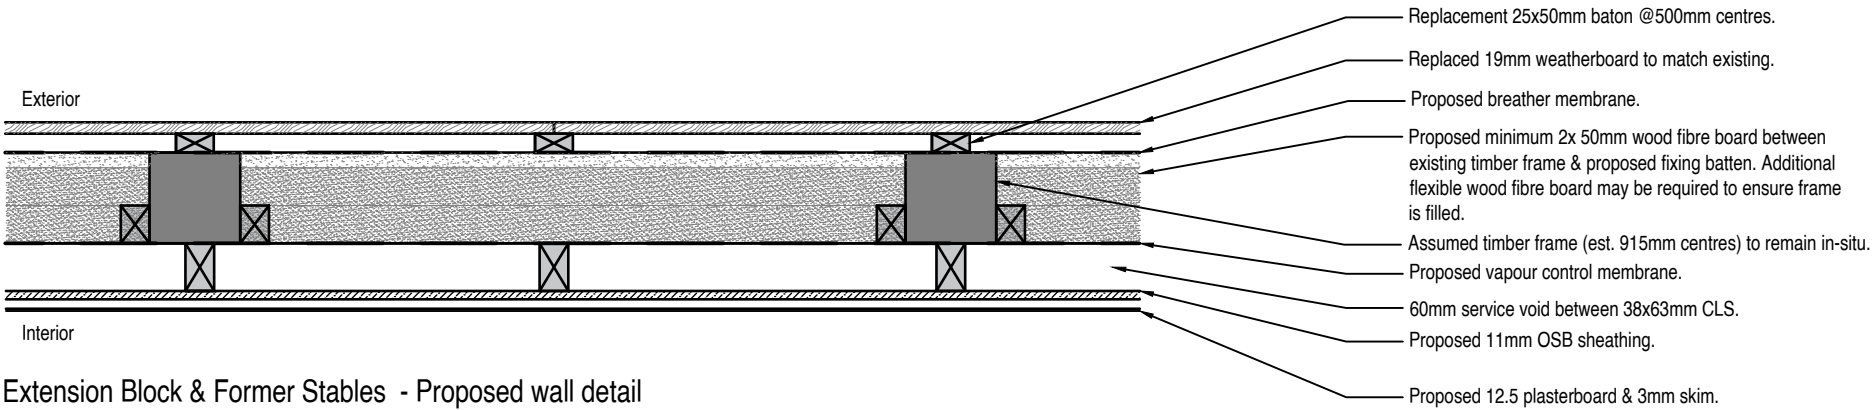


Extension Block & Former Stables - Proposed wall detail

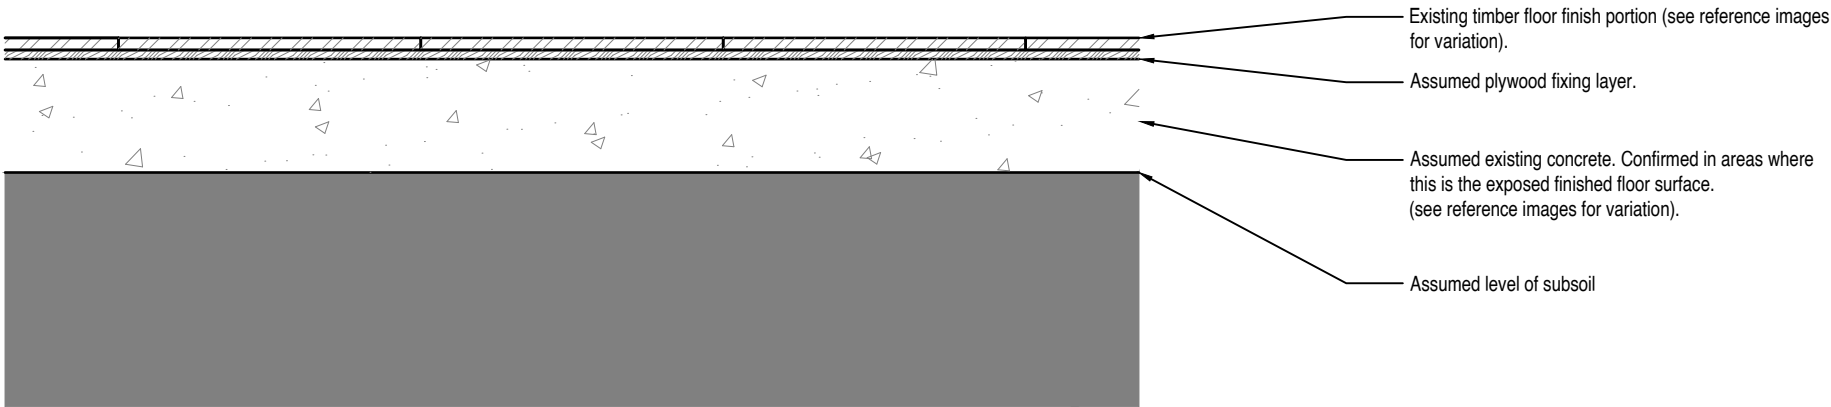

Extension Block & Former Stables) - Assumed existing floor detail

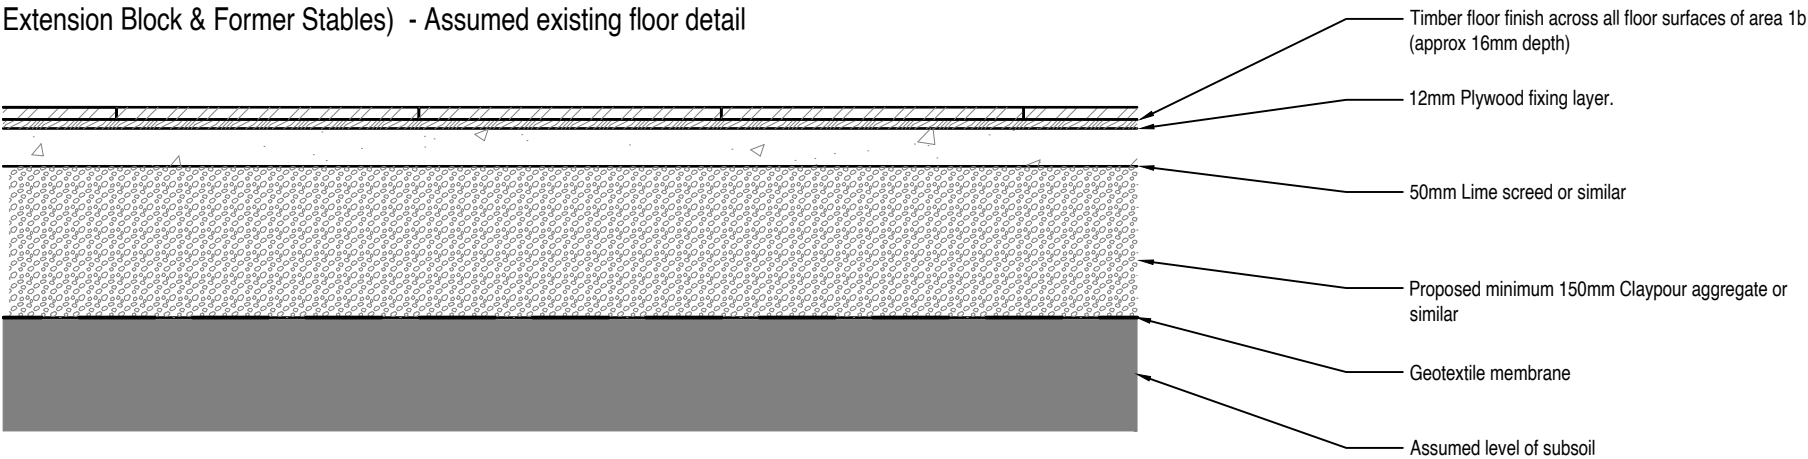


Extension Block & Former Stables - Proposed floor detail

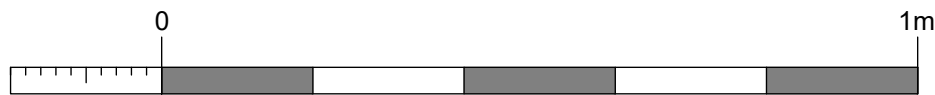

1:10 Scale Bar



Interior photo of existing bay in former stable

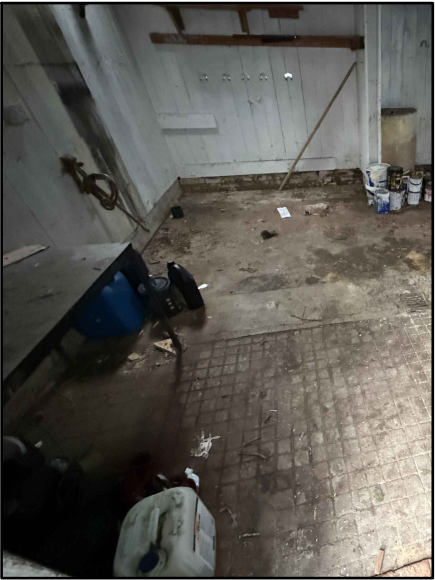

Interior photo of existing concrete floor finish (portion) in former stable



Interior photo of existing timber floor (portion) & plasterboard wall finish (portion) in existing recreation area within former stable

NOTES:

Report all discrepancies, errors and omissions.

Verify all dimensions on site before commencing any work on site or preparing shop drawings.

All materials, components and workmanship are to comply with the relevant British Standards, Codes of Practice and appropriate manufacturers recommendations.

See relevant drawings for all specialist work.

This drawing and design are copyright of James Clague Architects Ltd, company registration number 8664802

Rev	Date	Description
-----	------	-------------

Project Title
Tanyard Manor
Outbuilding renovation
Horsted Lane
Sharpthorne
East Grinstead
RH19 4HY

Drawing Description
Proposed & Existing Cladding details to
Former Stable & Extension Block

Scale
1:100 at A3

Date
April 2026

Drawn By
MT

JAMES CLAGUE
ARCHITECTS

Latchmere House, 26 Watling Street,
Canterbury, Kent CT1 2UD
T: 01227 649 073
E: info@jamesclague.co.uk
W: jamesclague.co.uk

Drawing Number	Revision
27900_PL_502	-