
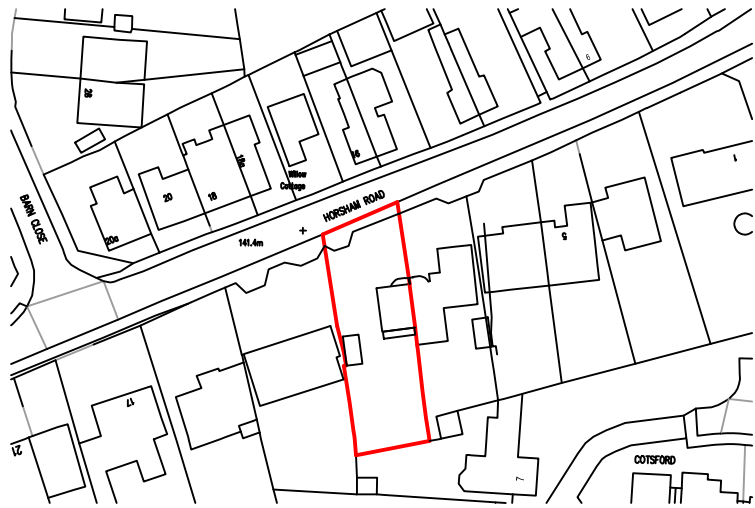
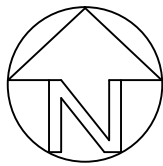


NOTE:
The contractor is to check all site dimensions and levels before work starts and report any discrepancies.

This drawing must be read with and checked against all structural and other specialist drawings, specifications and bills of quantities. Report any discrepancies.

The contractor is to comply with all current British Standards and Building Regulations whether or not specifically stated on these drawings.

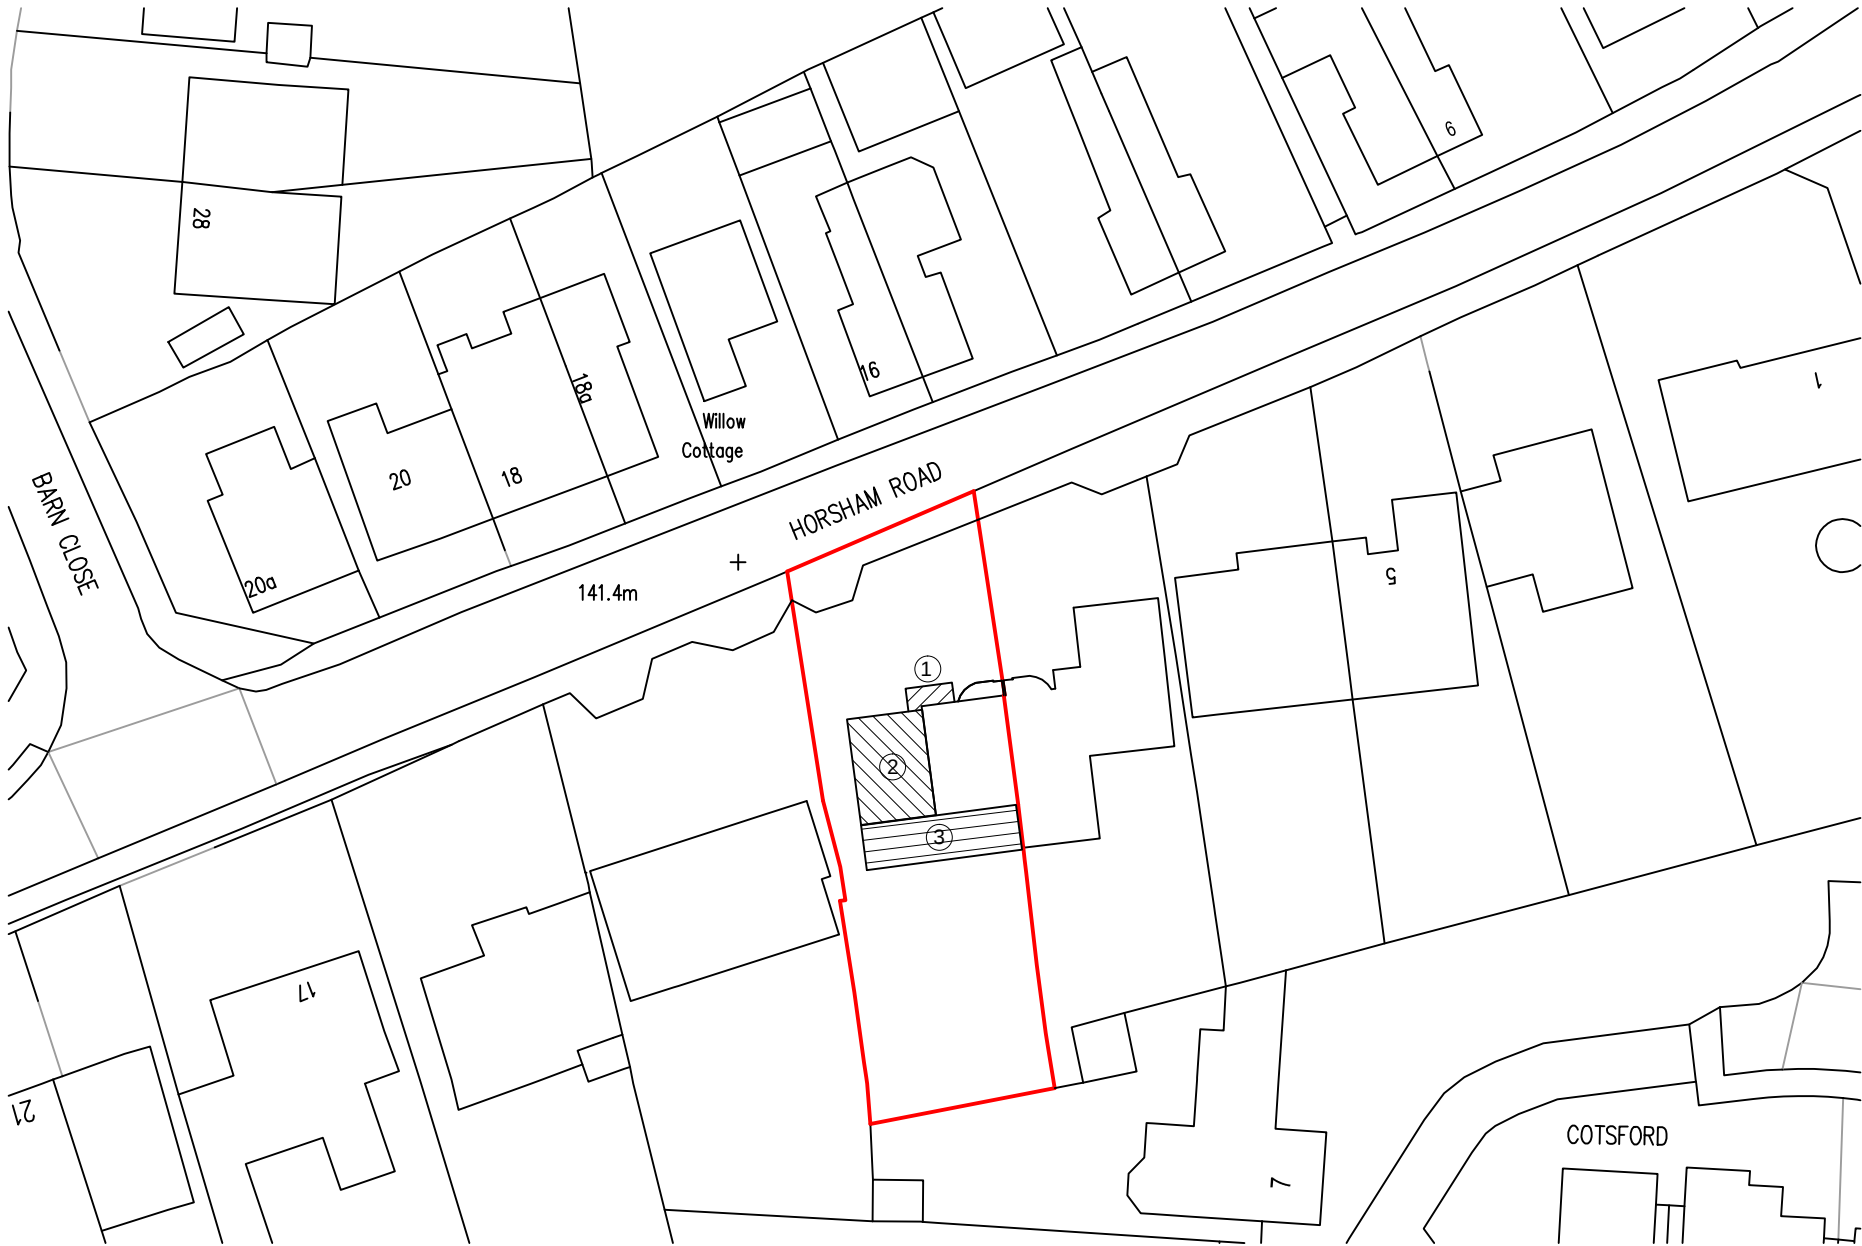

Mapping contents © Crown copyright and database rights 2023 Ordnance Survey 100035207

Location Plan 1:1250



1:1250 Scale Bar

Mapping contents © Crown copyright and database rights 2023 Ordnance Survey 100035207

Block Plan 1:500



1:500 Scale Bar



- ① Proposed porch
- ② Proposed two storey side extension
- ③ Proposed replacement single storey rear extension

Rev.	Date	Description	By
-	-	-	-

Client Mrs MacNaughton	Drawing Title Location Plan & Block Plan	Copyright (c) 2026 of: Sussex Architectural Services Wicket View, Cuckfield Lane Warninglid, West Sussex Telephone: (01444) 461720 e: info@sussexarchitecturalservices.co.uk w: www.sussexarchitecturalservices.co.uk	Scale 1:1250 1:500 @ A3	Drawing Number 22-137.1 Loc
Project 11 Horsham Road, Pease Pottage			Date April 2026	
			Drawn -	