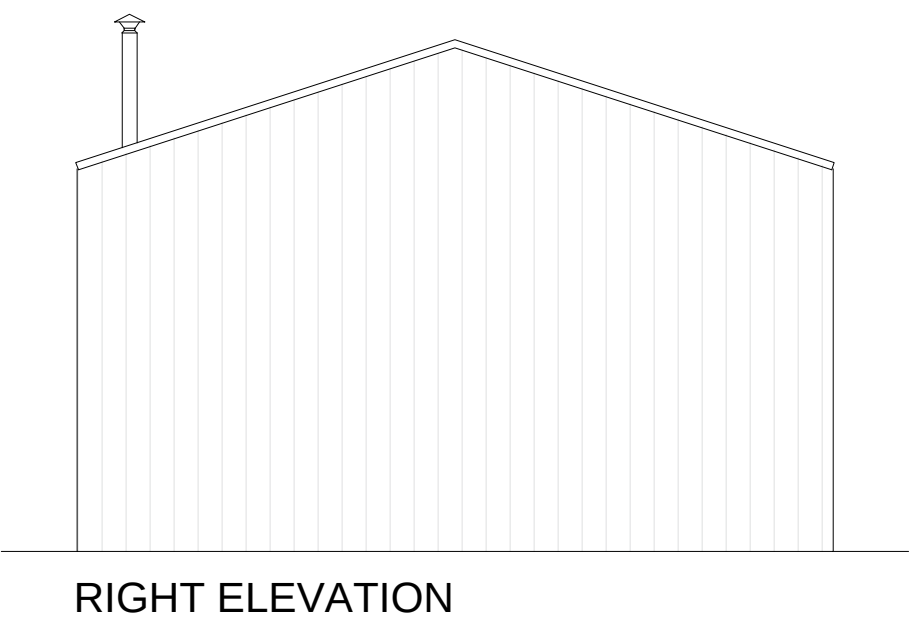
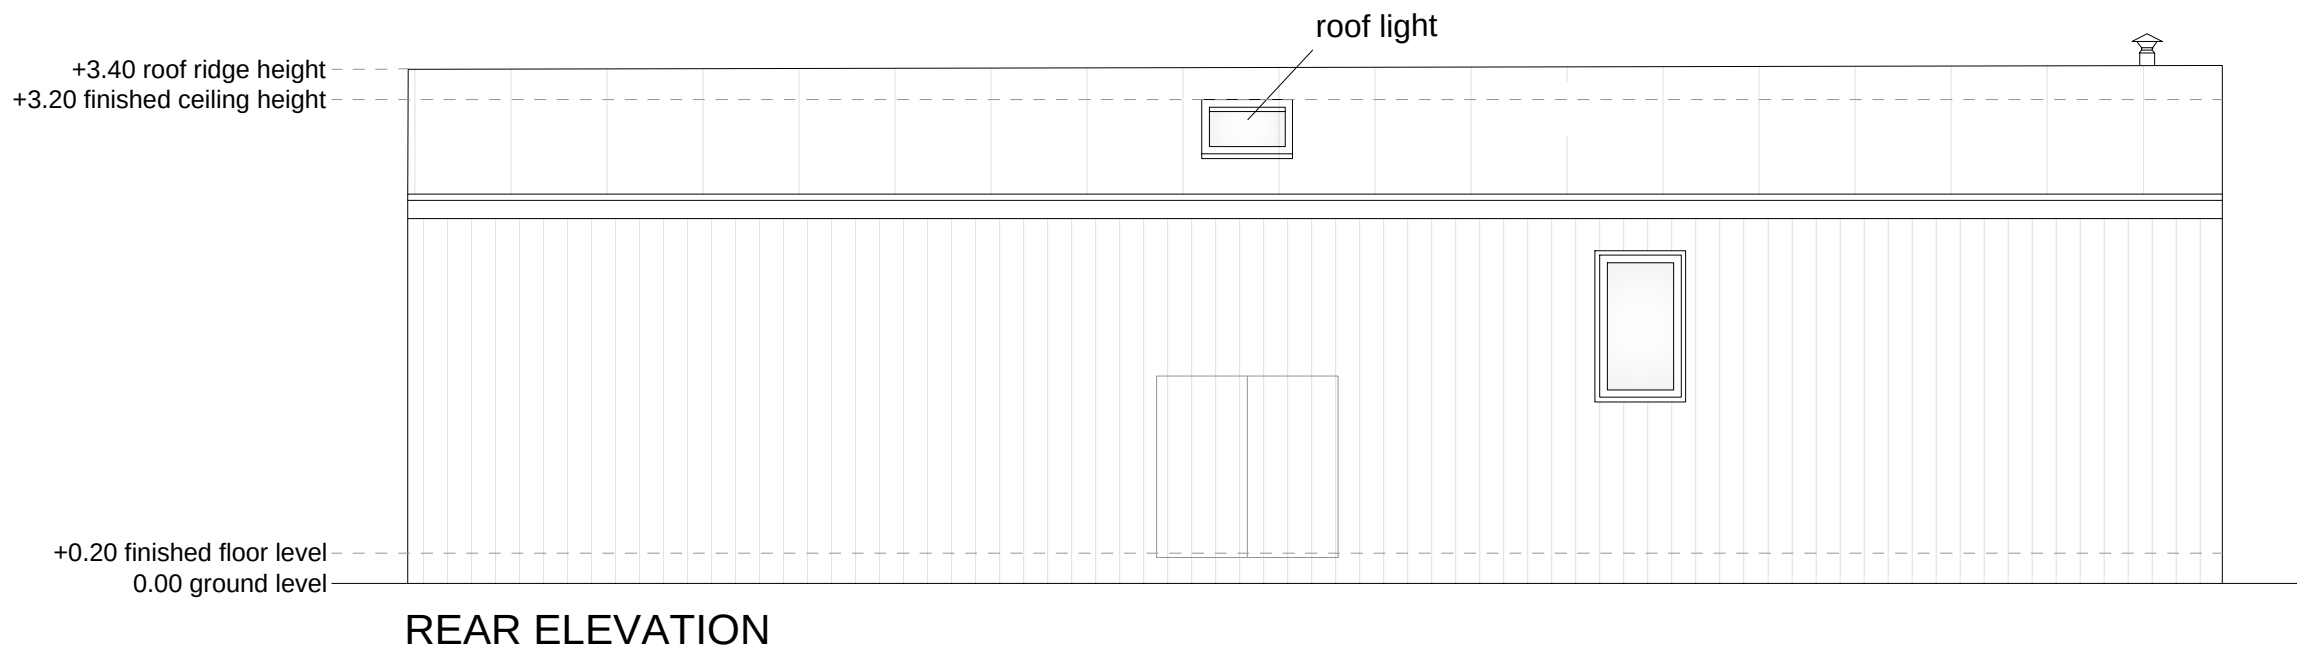
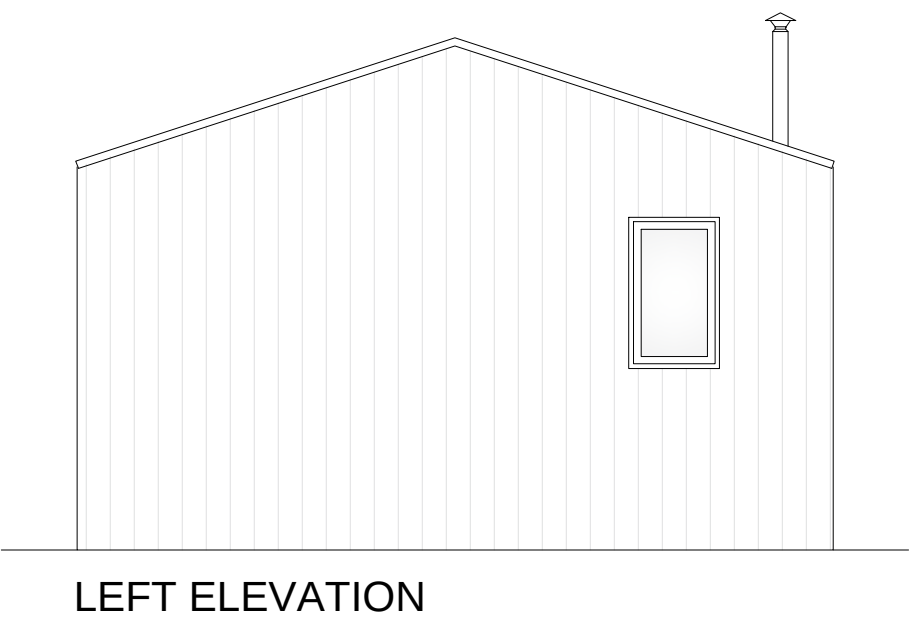
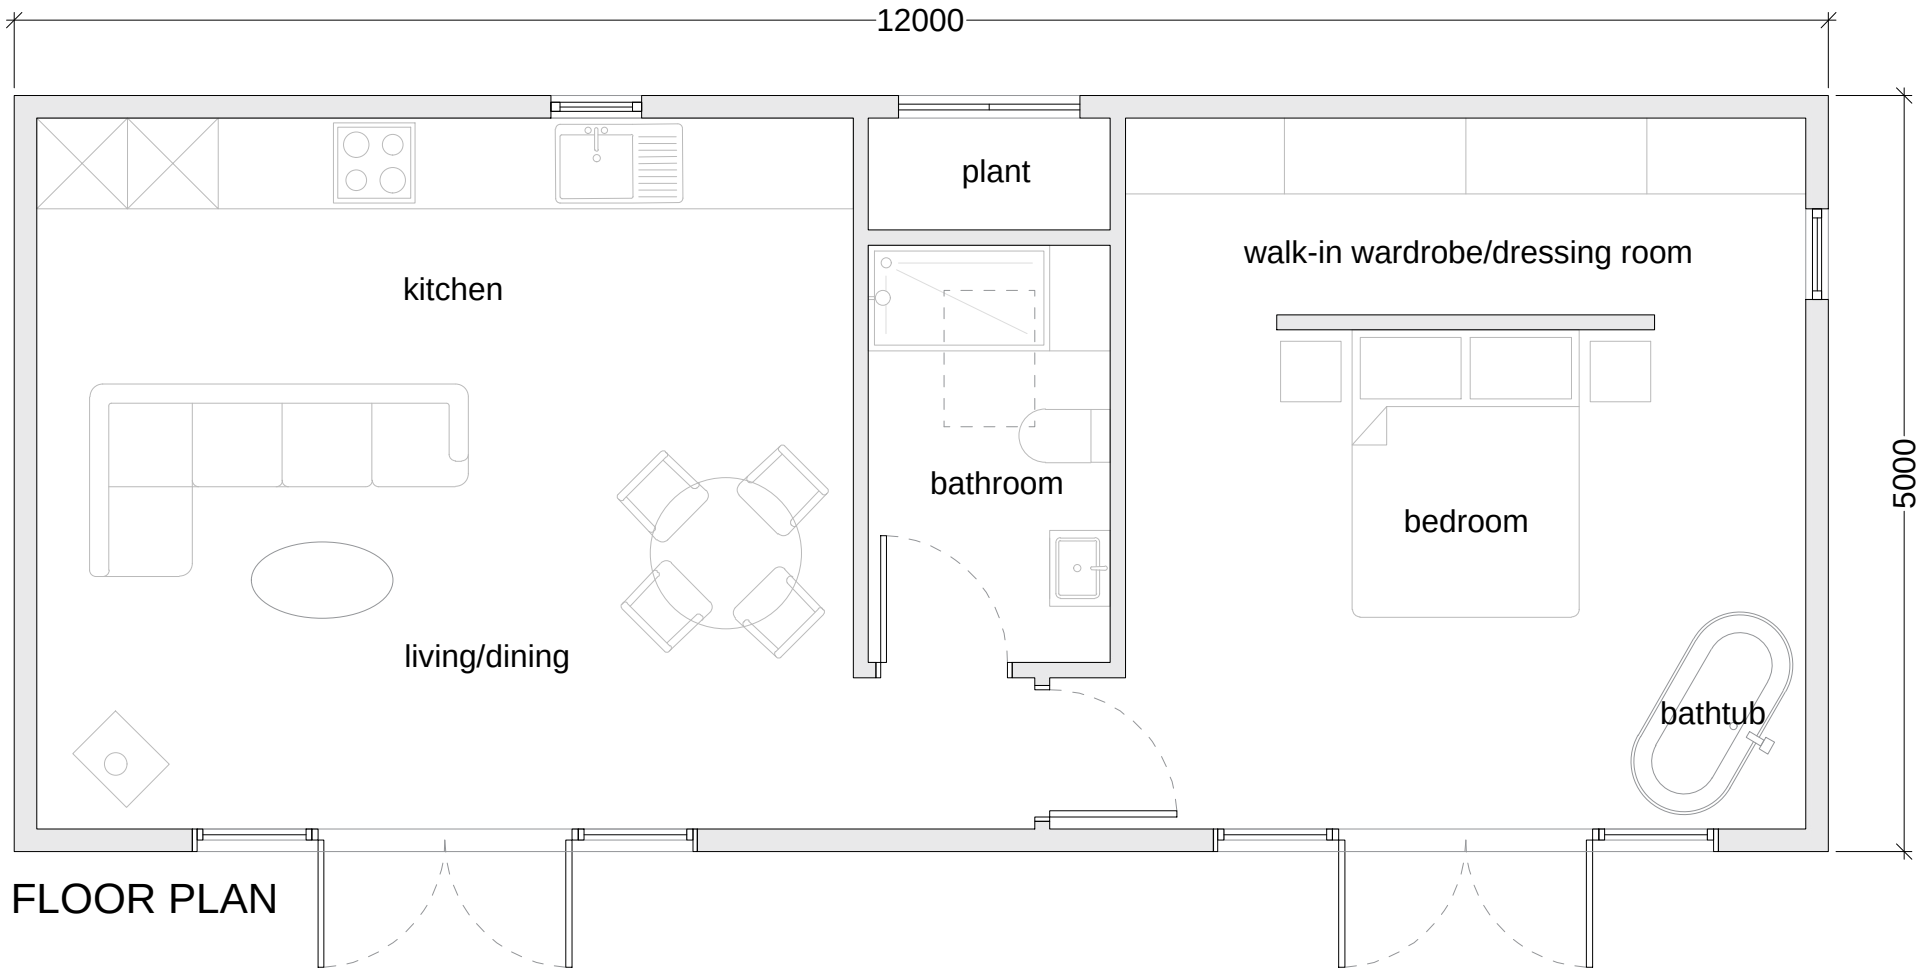


Project:
Proposed Glamping Site - For Paula Church
Wintons Fishery, Wintons Farm, Folders Lane,
Burgess Hill, West Sussex, RH15 0DR

Drawing Title:
CABIN PLAN AND ELEVATIONS

Drawing Number:
220725-01-05

Revision: -
Date: 28.02.2024
Scale: 1:50 @ A1
Drawn By: XD
CAD Dwg File: -
Checked By: -

Issue Status:
Full Planning Application