



OWNERSHIP BOUNDARY
AREA = 10.4 ha.

SITE BOUNDARY
SITE AREA = 9,540 m2

SHARED ACCESS





W: WWW.GLAMPITECT.CO.UK
E: CONTACT@GLAMPITECT.CO.UK
T: 0131 202 9002




1. Facing east on public road with existing site access on right



2. Facing southwest on public road opposite existing site access

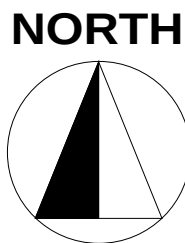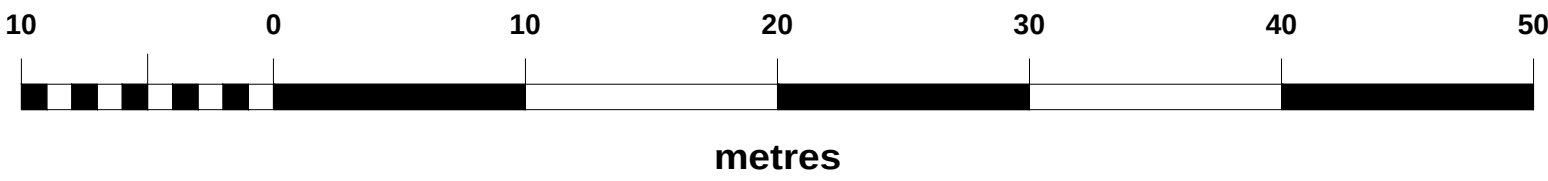

Date	Description	Rev	By

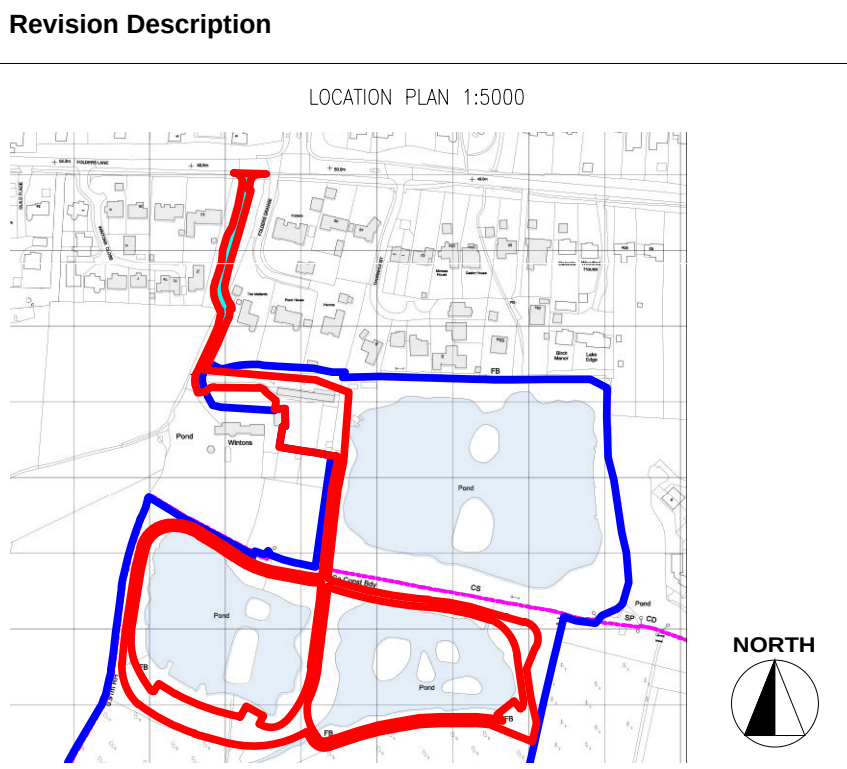

Project:
**Proposed Glamping Site - For Paula Church
Wintons Fishery, Wintons Farm, Folders Lane,
Burgess Hill, West Sussex, RH15 0DR**

Drawing Title:
ROAD AND ACCESS PLAN

Drawing Number:
220725-01-06

Revision: -
Date: 28.02.2024
Scale: 1:300 @ A1
Drawn By: XD
CAD Dwg File: -
Checked By: -

Issue Status:
Full Planning Application