



Site Plan - 1-500 - Extension

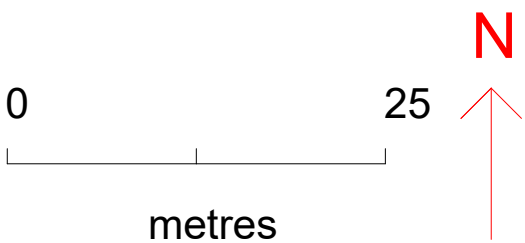

Client - Chris Kelly
Address - 9 Chestnut Grove,
Hurstpierpoint,
BN6 9SS

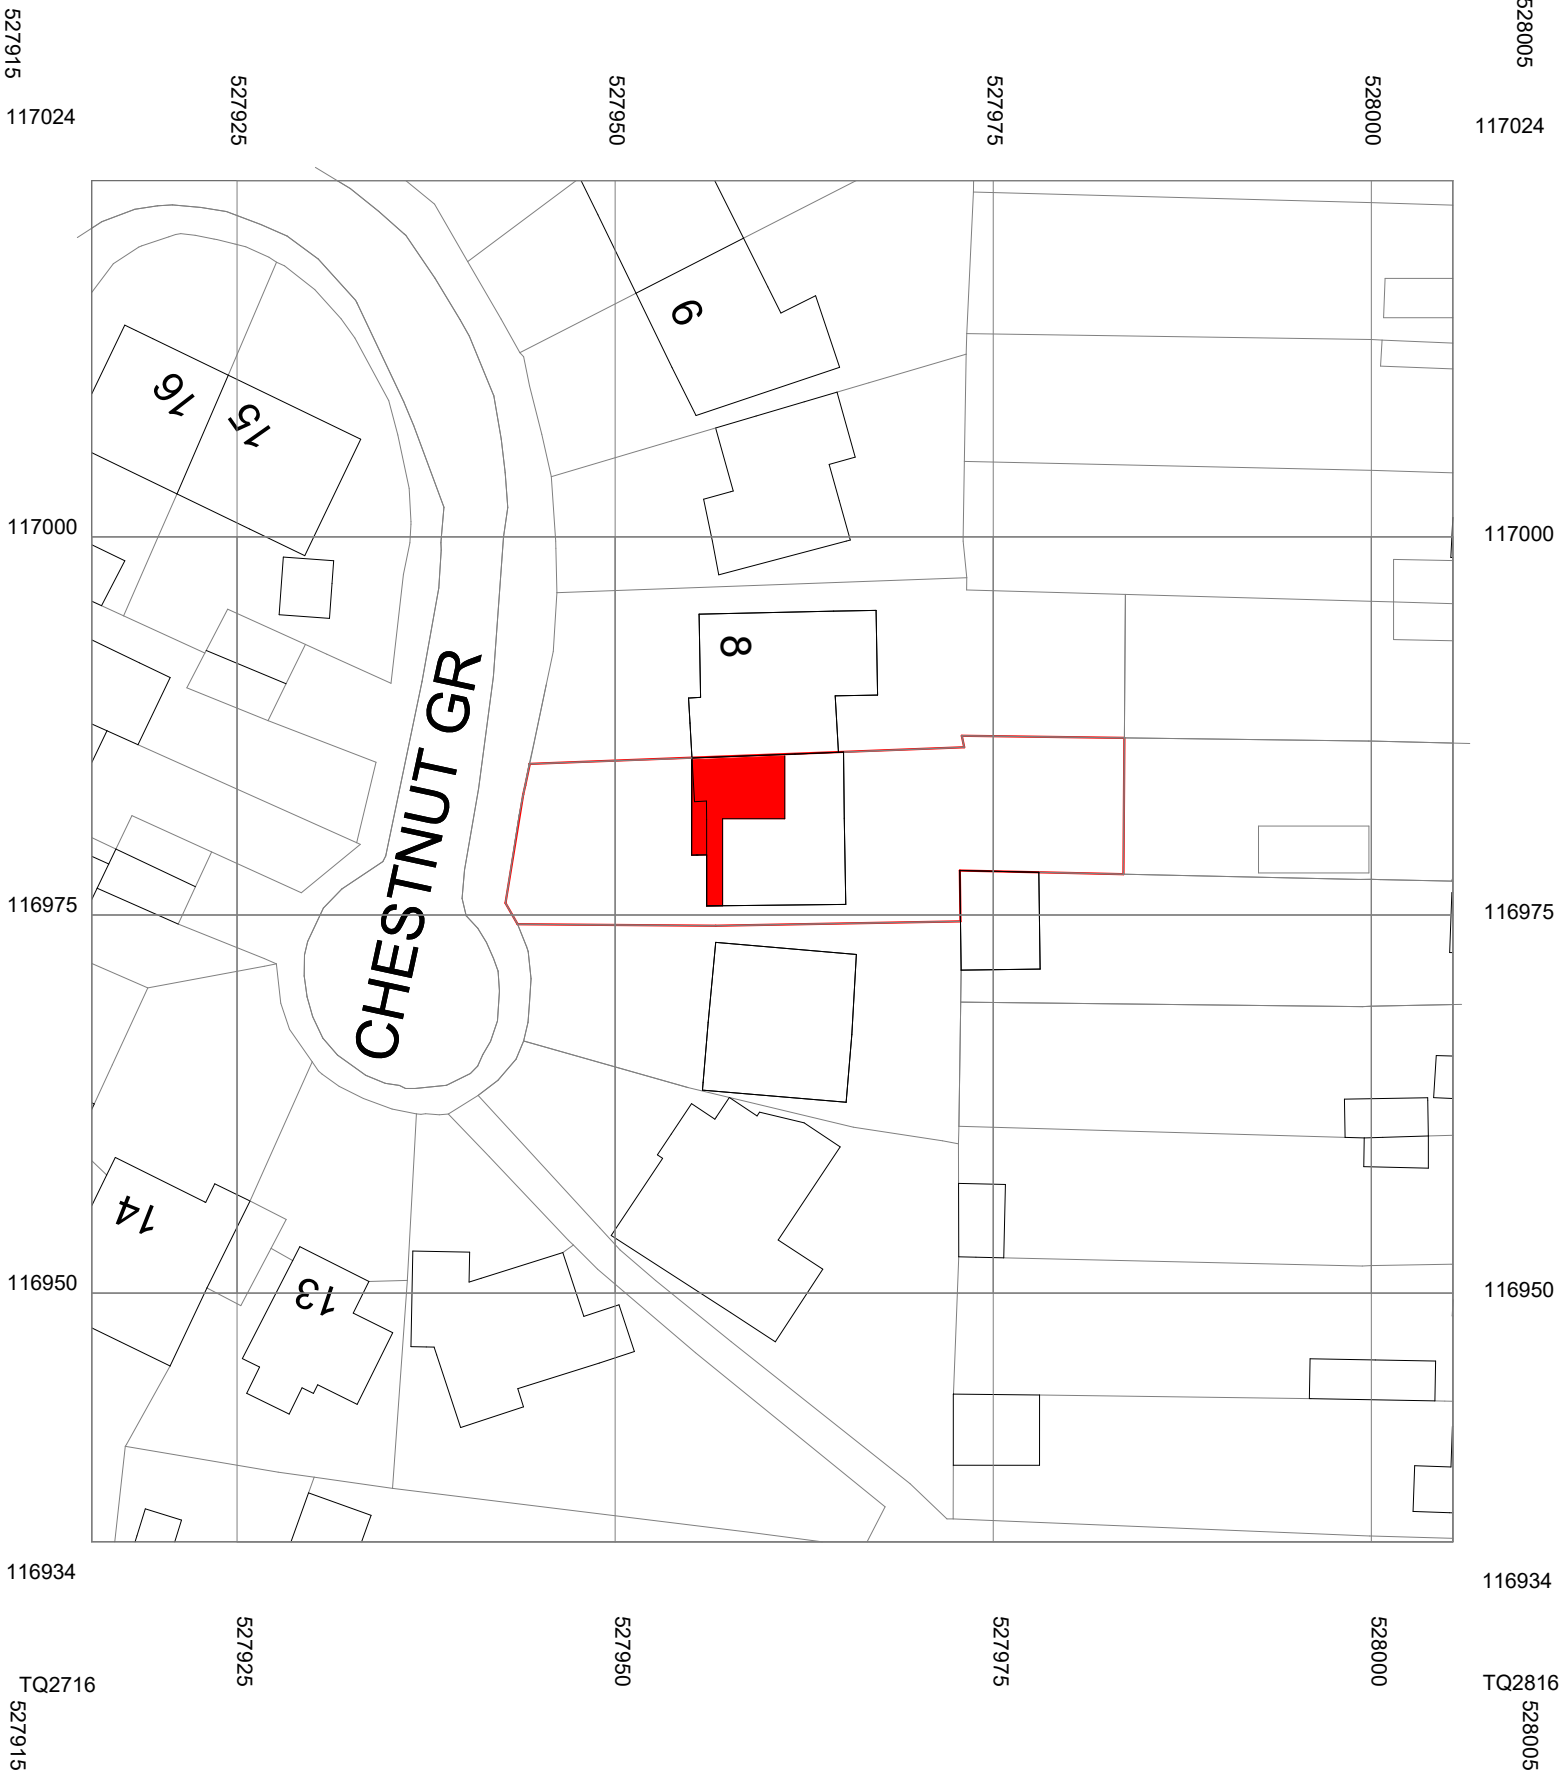