


ARCHITECTS


Sayers Common BN6 9JA

1795 3.006_RevD


CLIENT	MR C HARRIS AND MR A HARRIS
RIBA STAGE	3 – PLANNING
DRAWING	PROPOSED TYPICAL HOUSE PLAN
DATE	JANUARY 2026
SCALE	1:50 @ A1

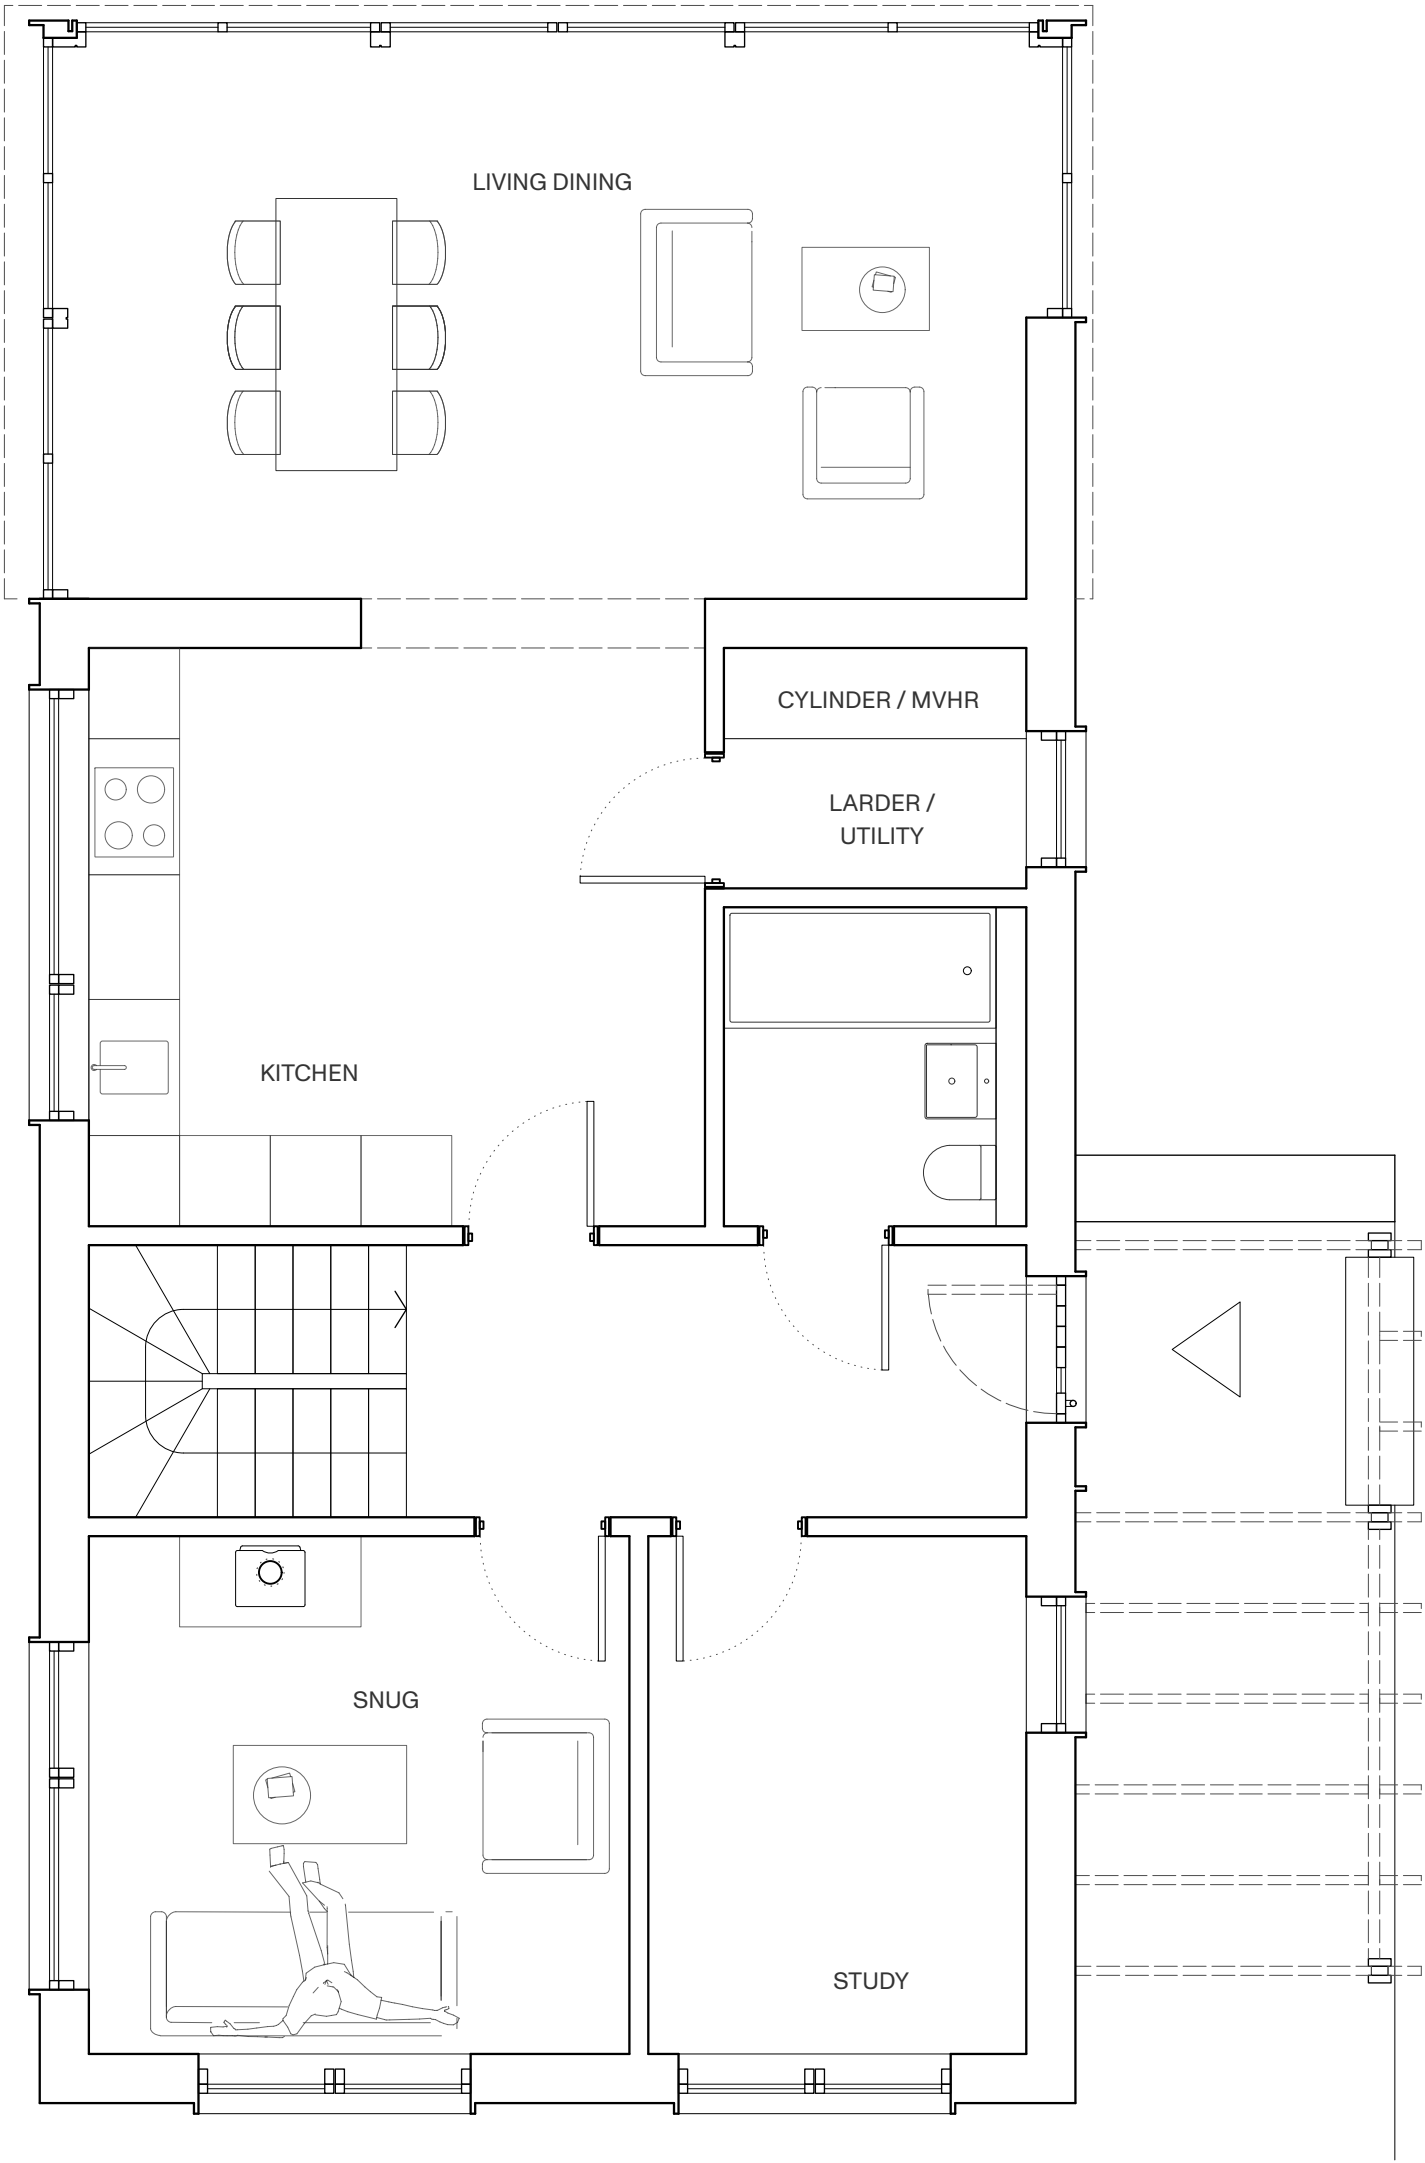

1. GROUND PLAN

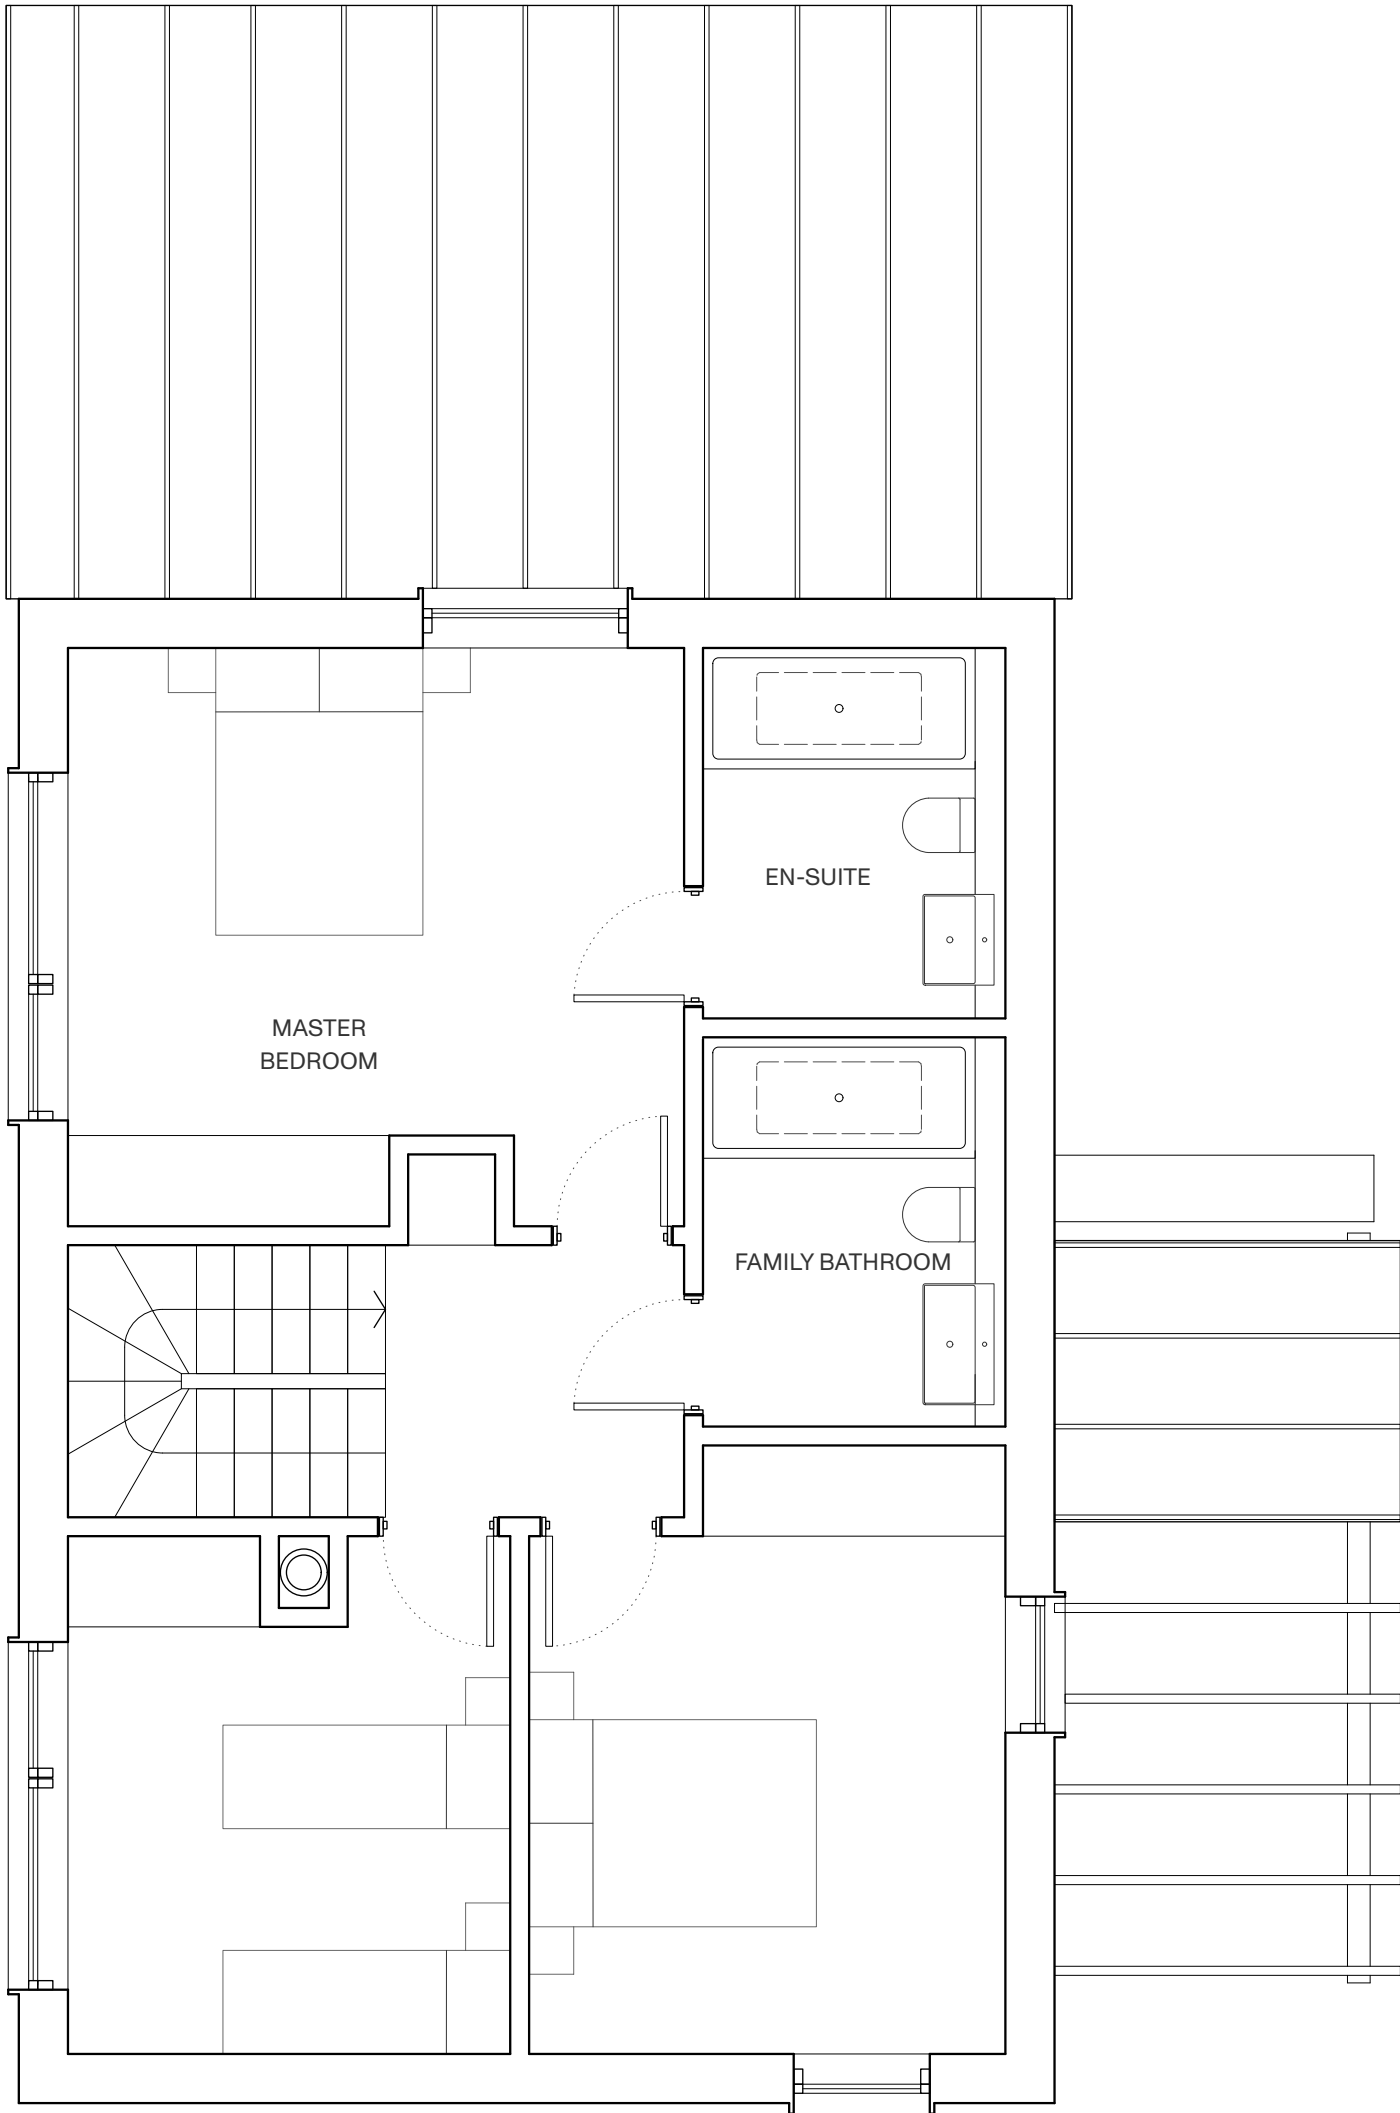

2. FIRST PLAN

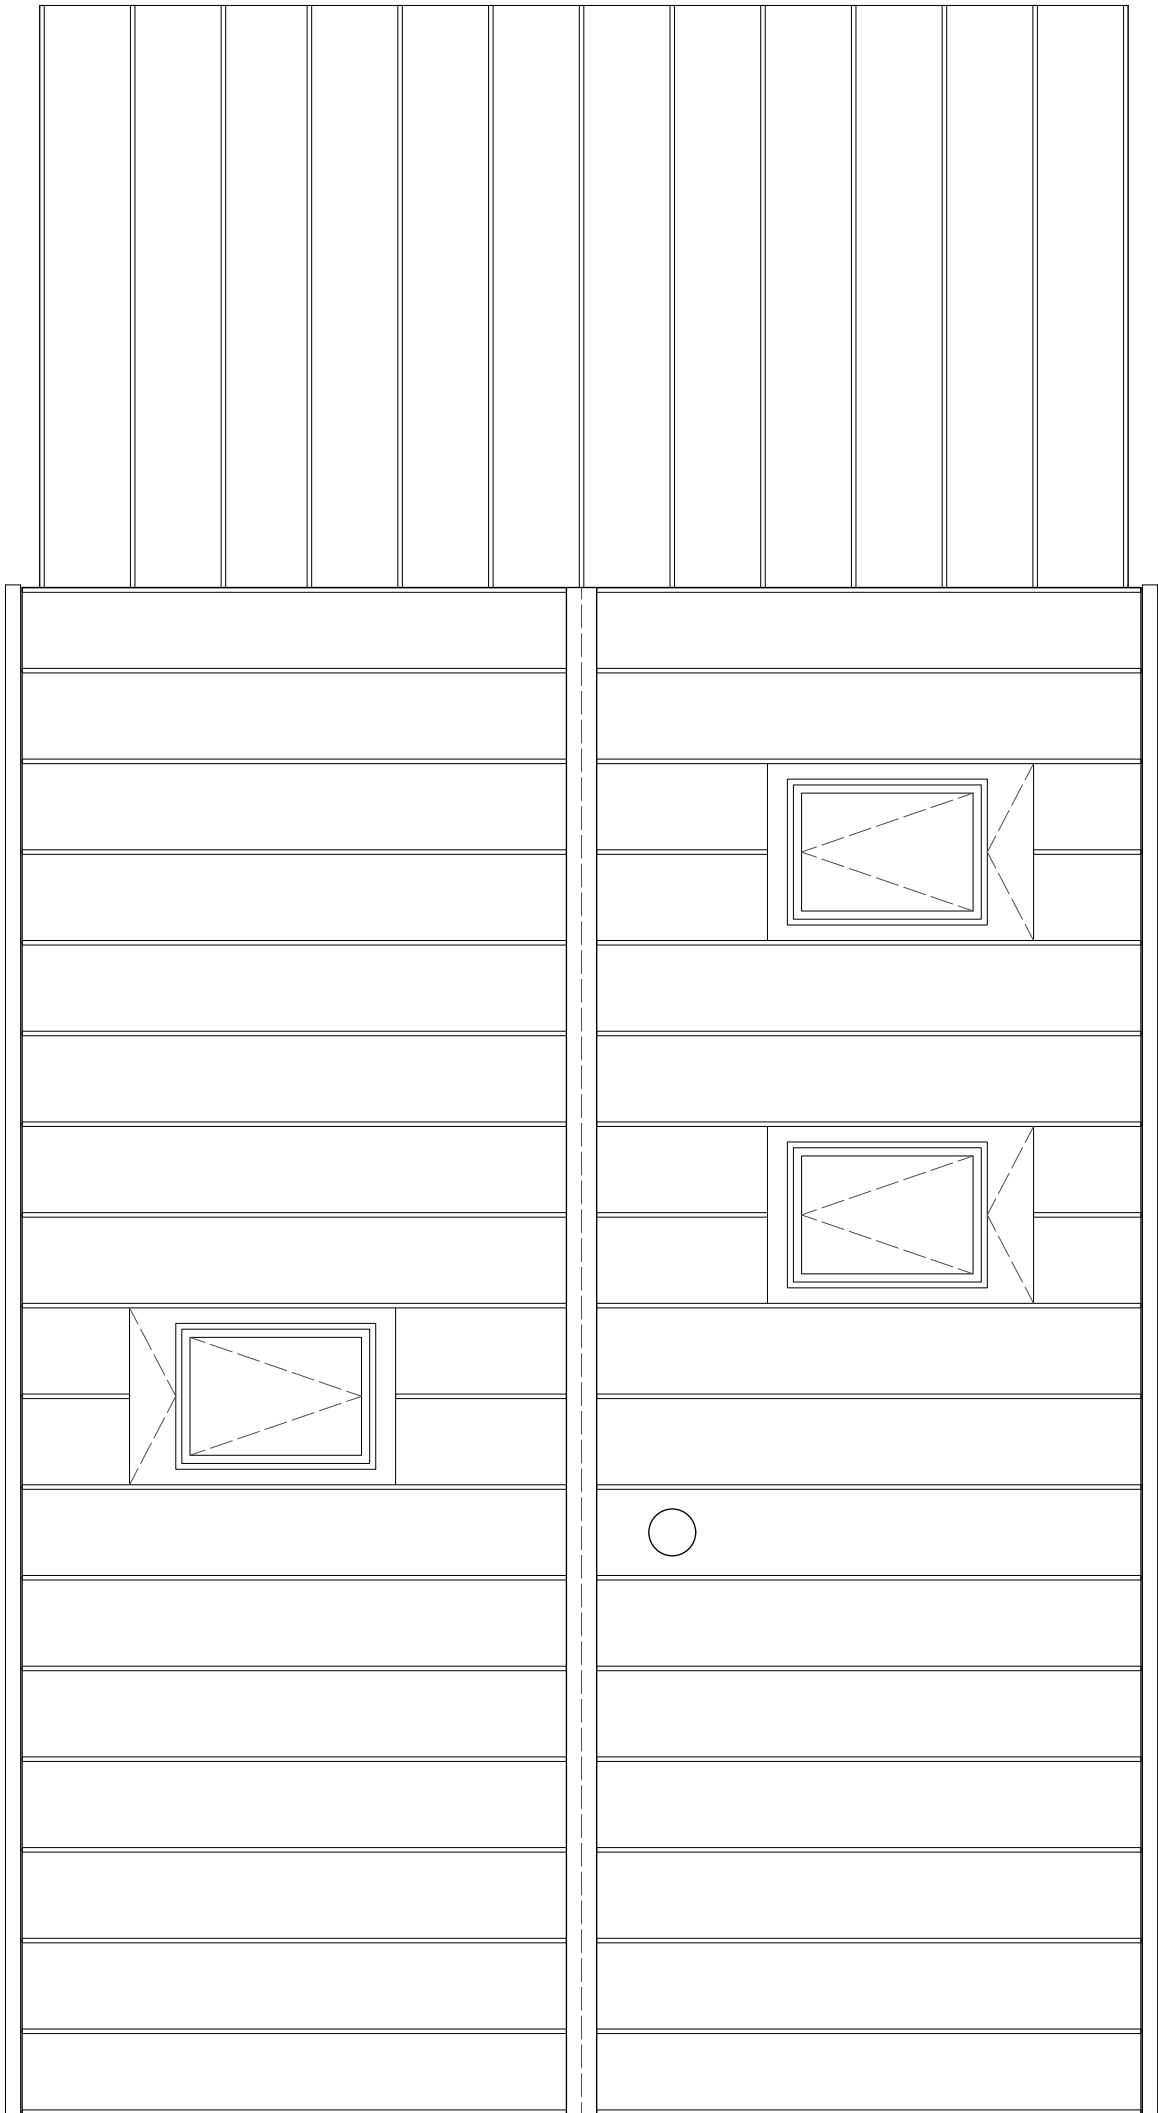

3. ROOF PLAN

