



ARCHITECTS

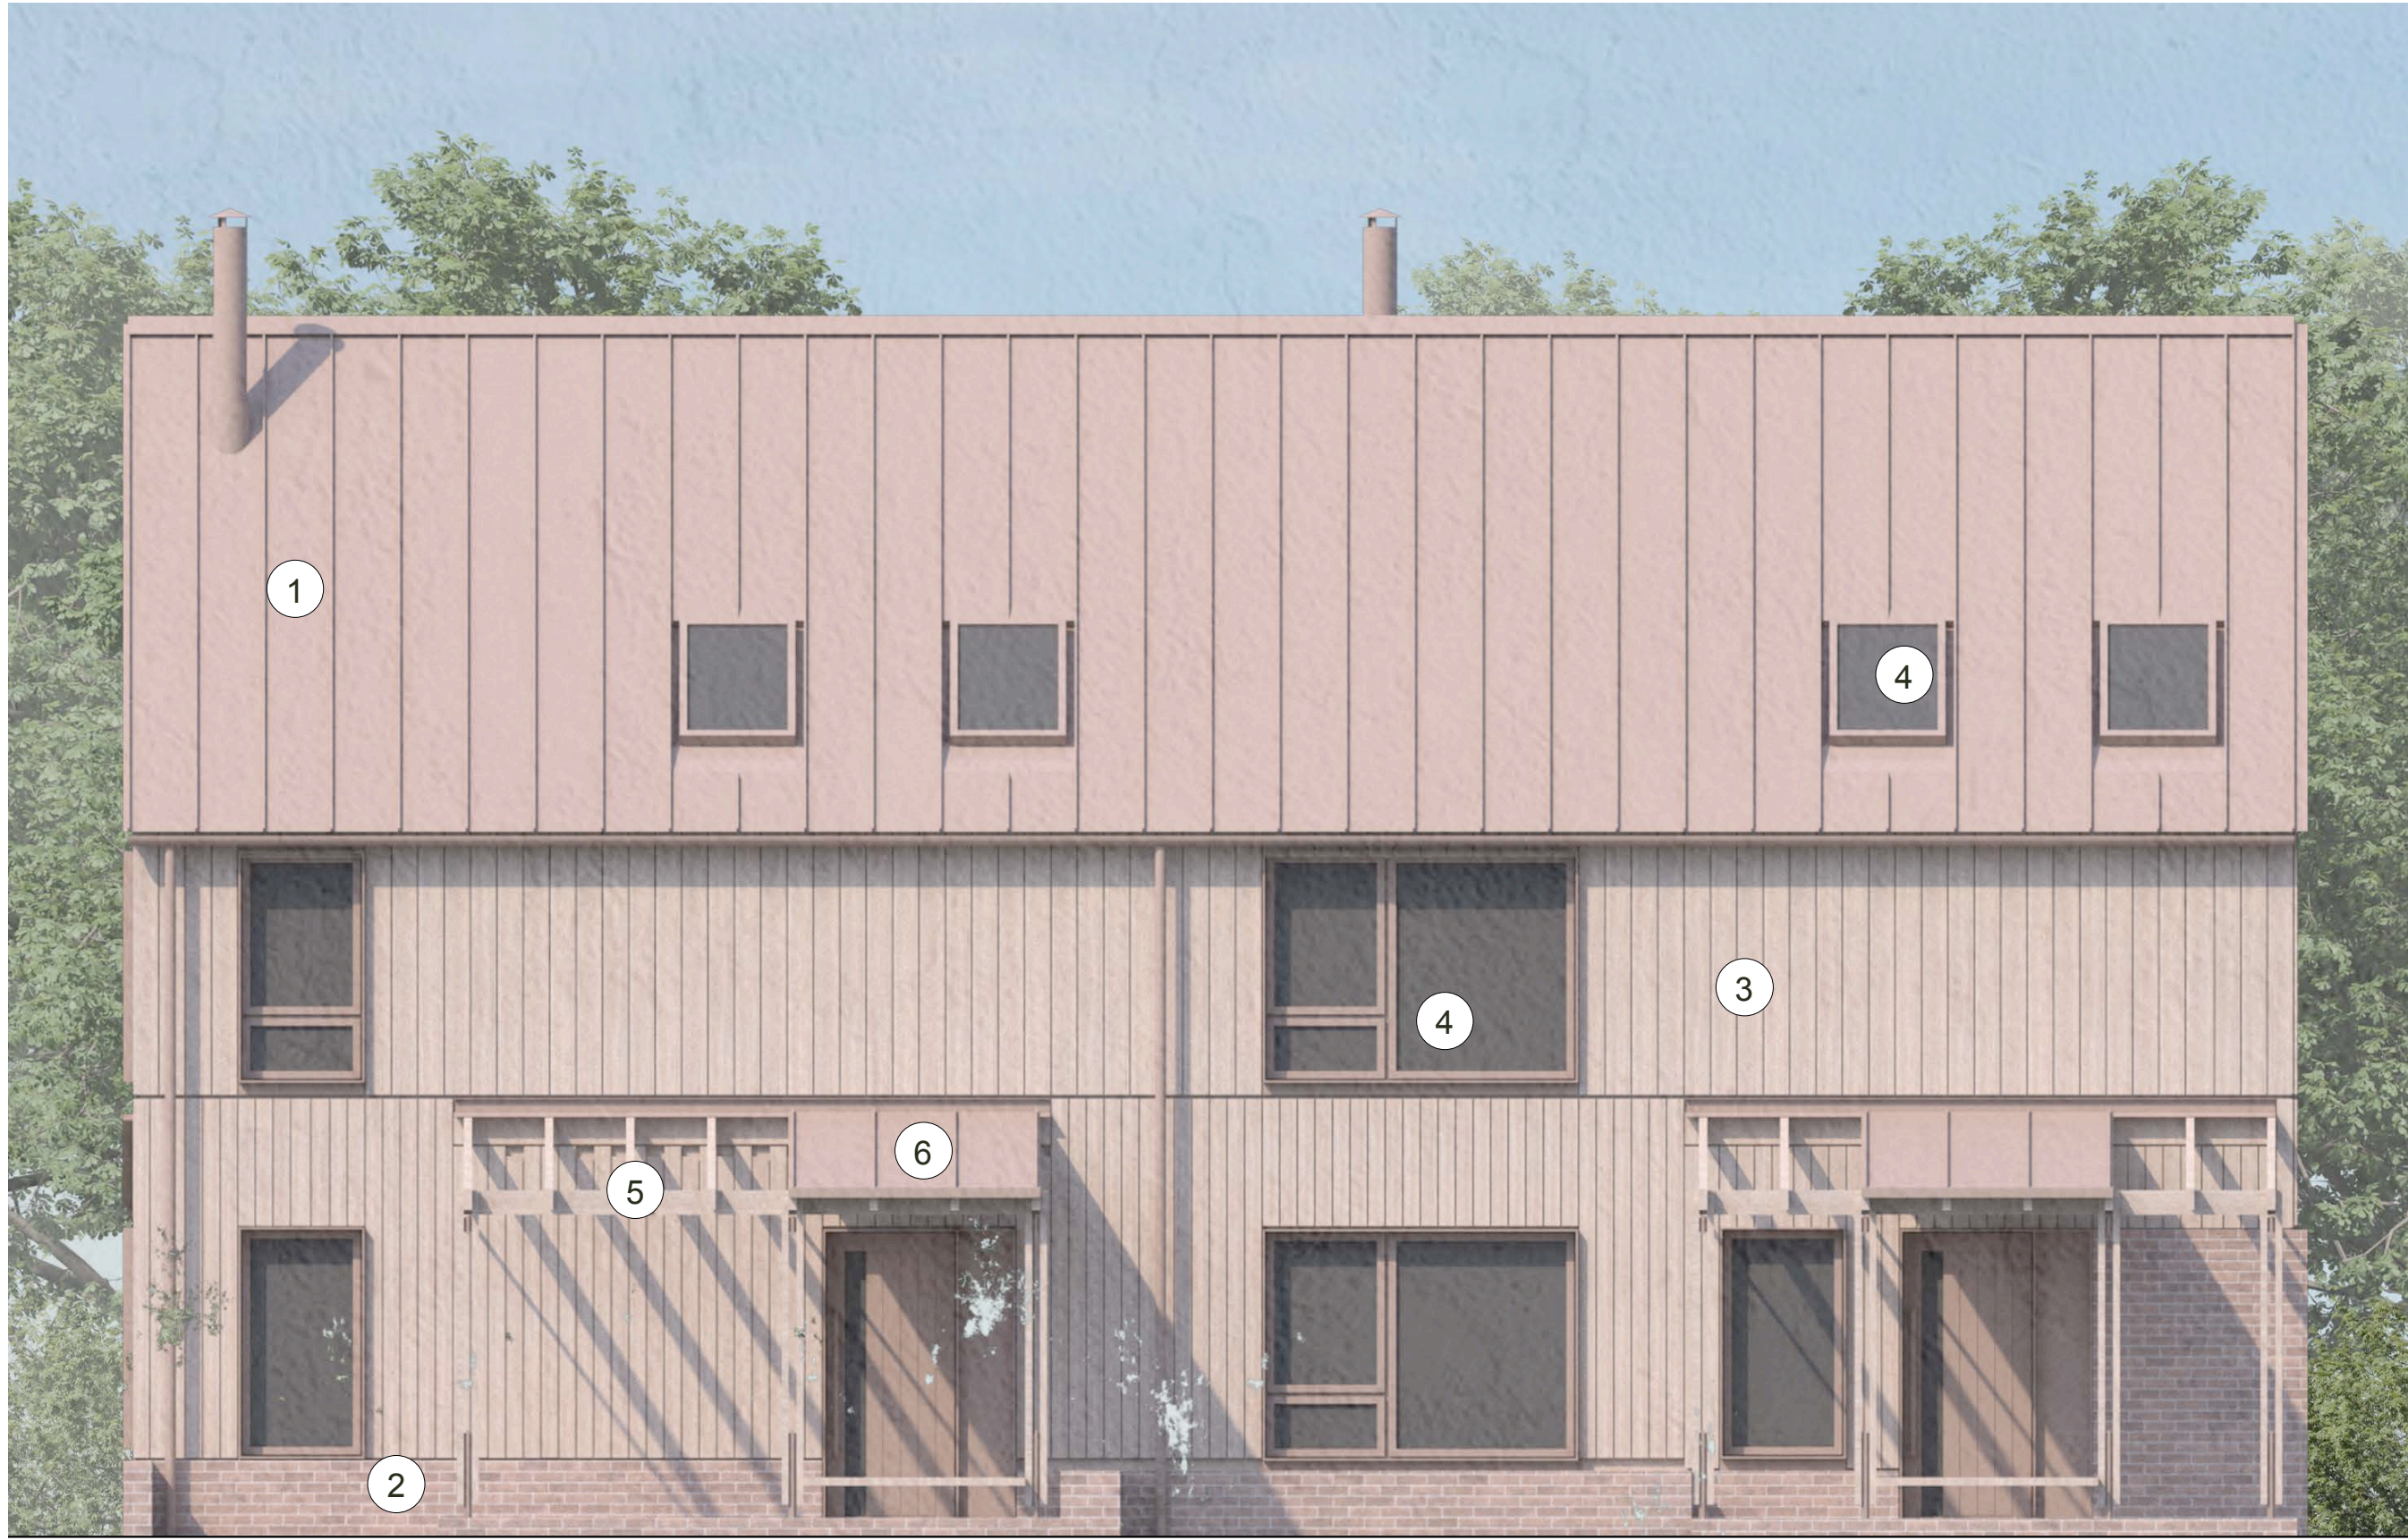

PROPOSERD EAST ELEVATION

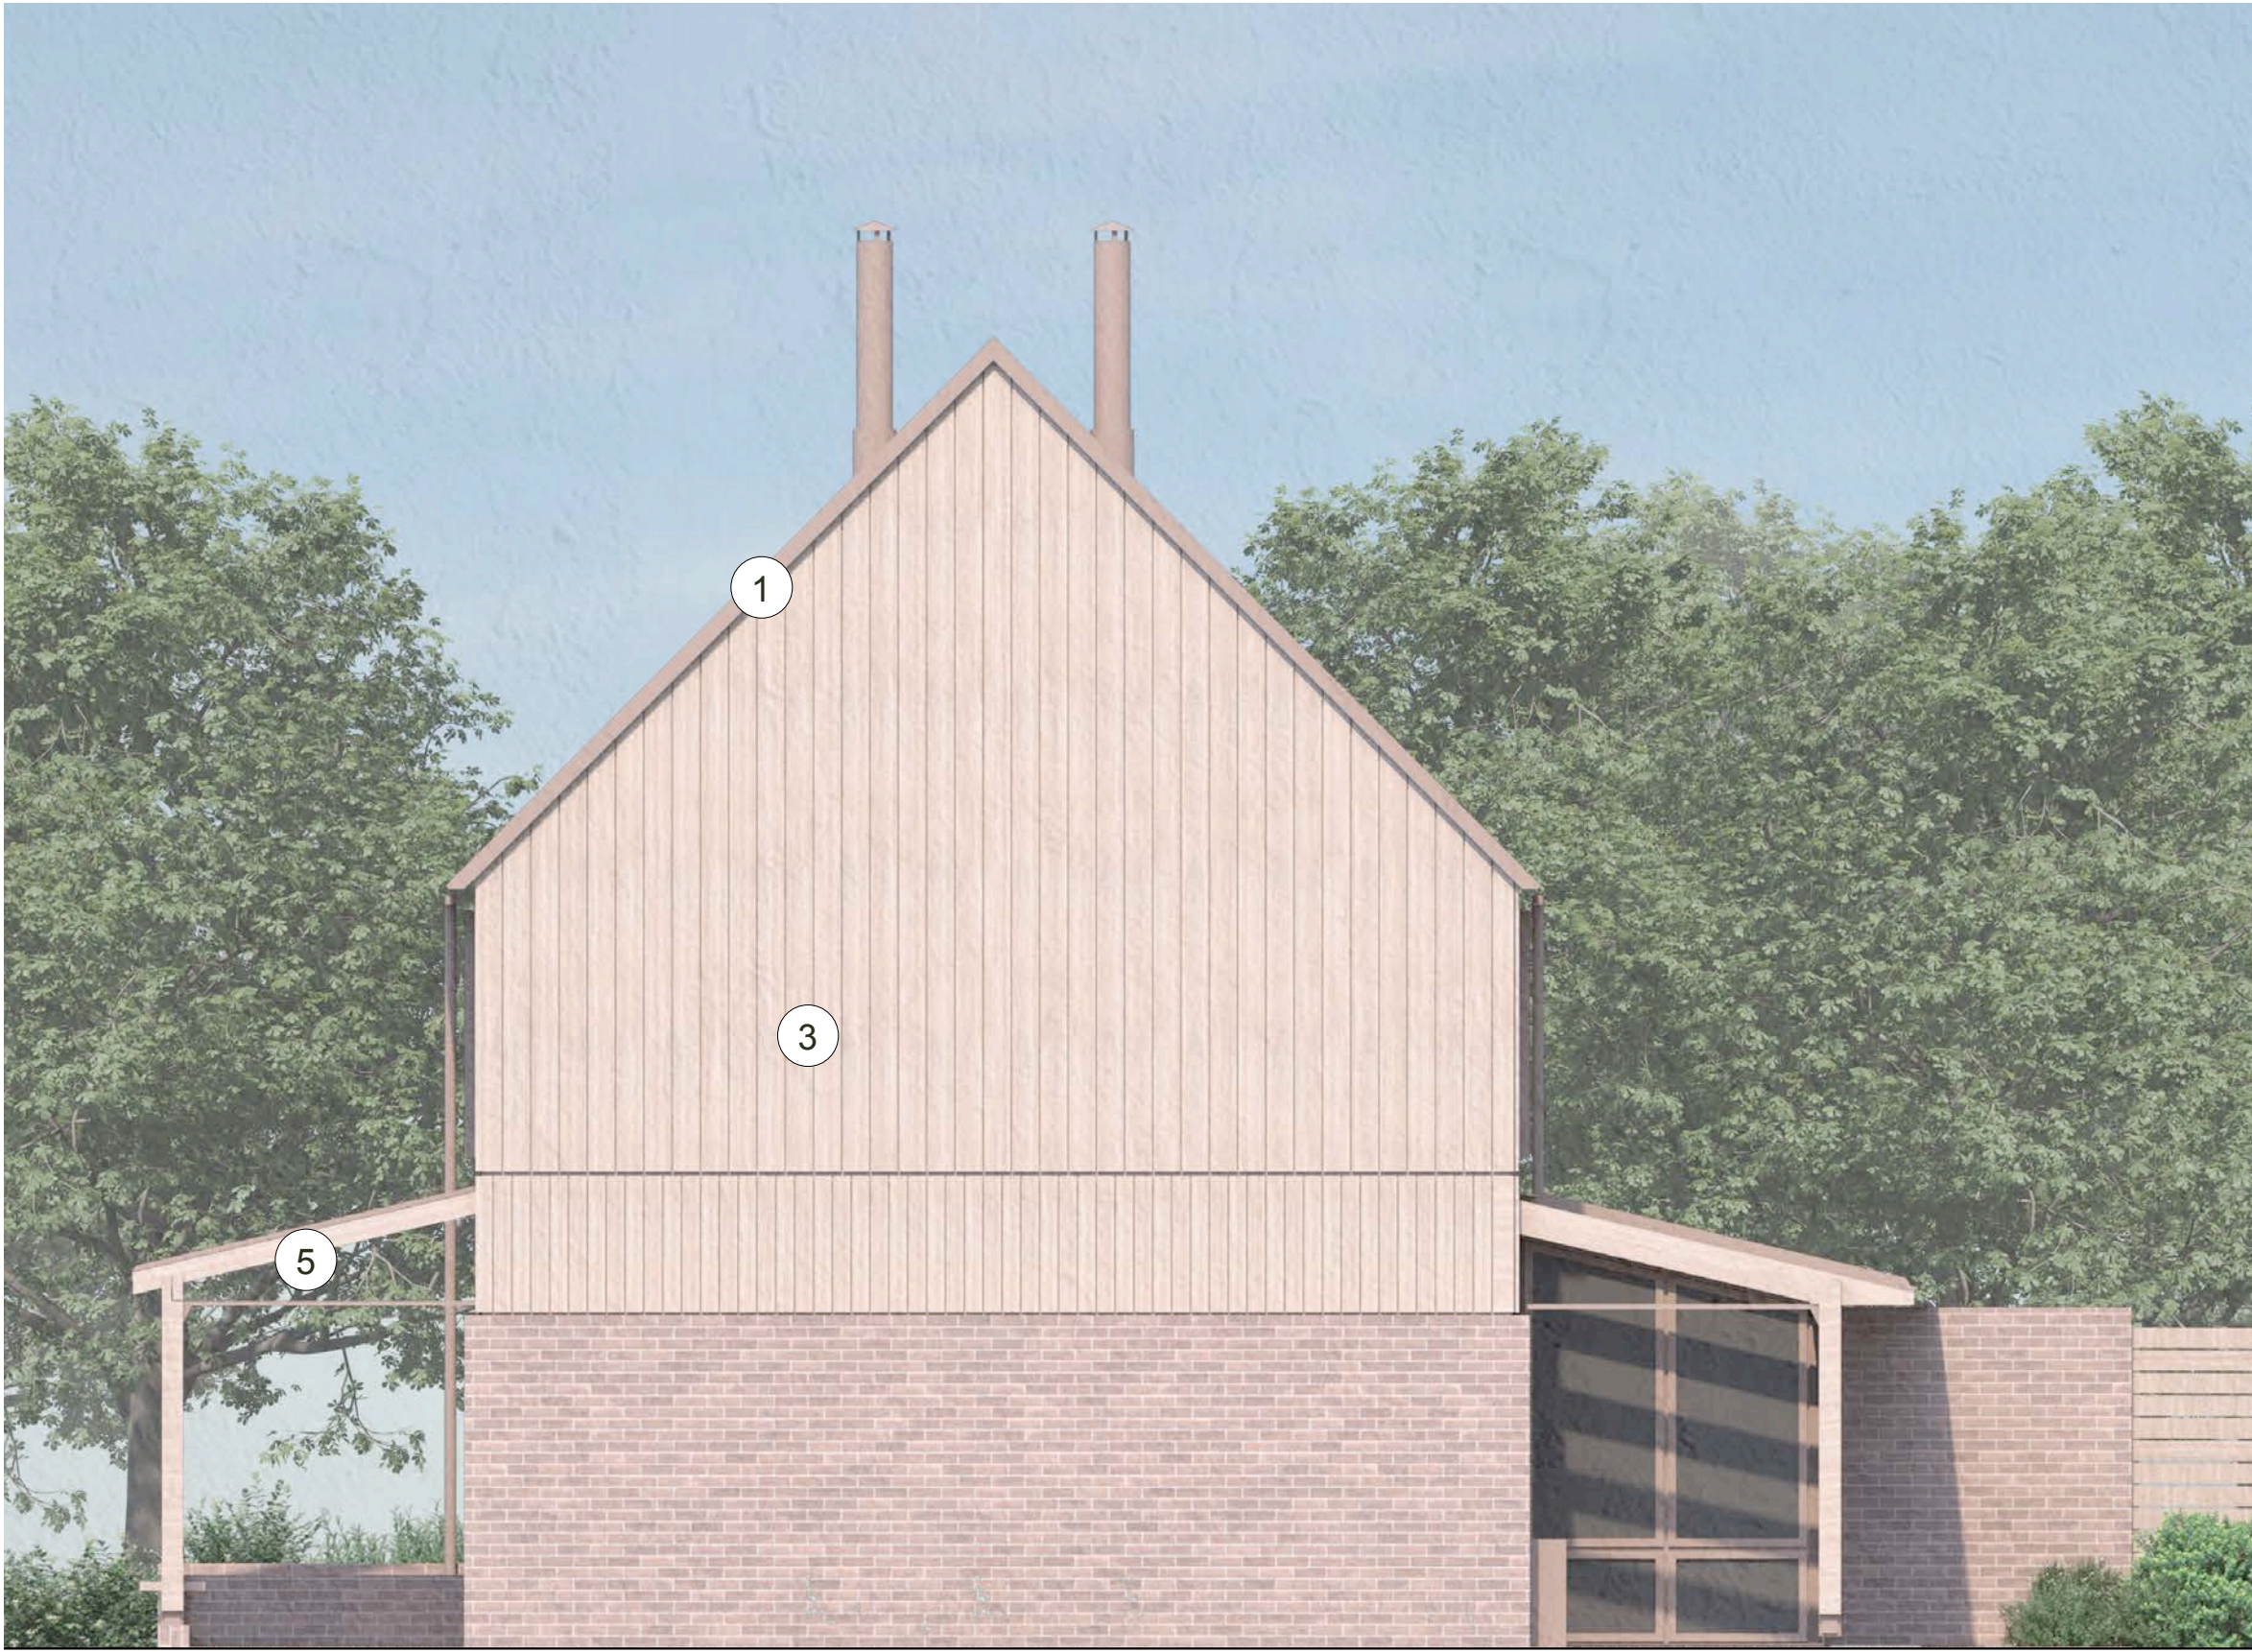


PROPOSERD NORTH ELEVATION

MATERIAL KEY

- 1. TERRACOTTA COLOURED ZINC ROOF
- 2. REDDY BROWN BRICK PLINTH
- 3. HOME GROWN LARCH CLADDING
- 4. TRIPLE GLAZED COMPOSITE WINDOWS
- 5. DOUGLAS FIR ARBOUR
- 6. TERRACOTTA COLOURED ZINC ENTRANCE CANOPY

SEMI DETACHED NORTH & EAST RENDERED ELEVATIONS

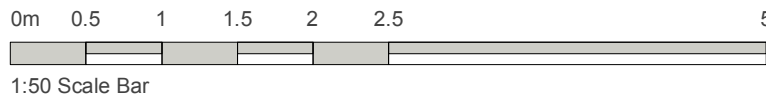

Sayers Common BN6 9JA

1795 3.022_RevA

CLIENT	MR C HARRIS AND MR A HARRIS
RIBA STAGE	3 - PLANNING
DRAWING	SEMI DETACHED NORTH & EAST ELEVATIONS
DATE	APRIL 2026
SCALE	1:50 @ A1

REV	DATE	COMMENT	BY
A	24.04.2026	PLANNING ISSUE	EB

PRINT DRAWING AT A1

N.B. Unless otherwise noted this drawing is not to be used for construction purposes. If indicated as feasibility this drawing is subject to a detailed site investigation, including ground conditions/contaminates, drainage design and planning / density negotiations. The layout may be based upon an enlargement of an os sheet or other small scale plans and its accuracy needs to be verified by survey. CDM regulations have not been fully considered.

The Workshop, unit 3, landivar-architects.com
29-42 Windsor Street, info@landivar-architects.com
Brighton, BN1 1RJ 01273 736590

