



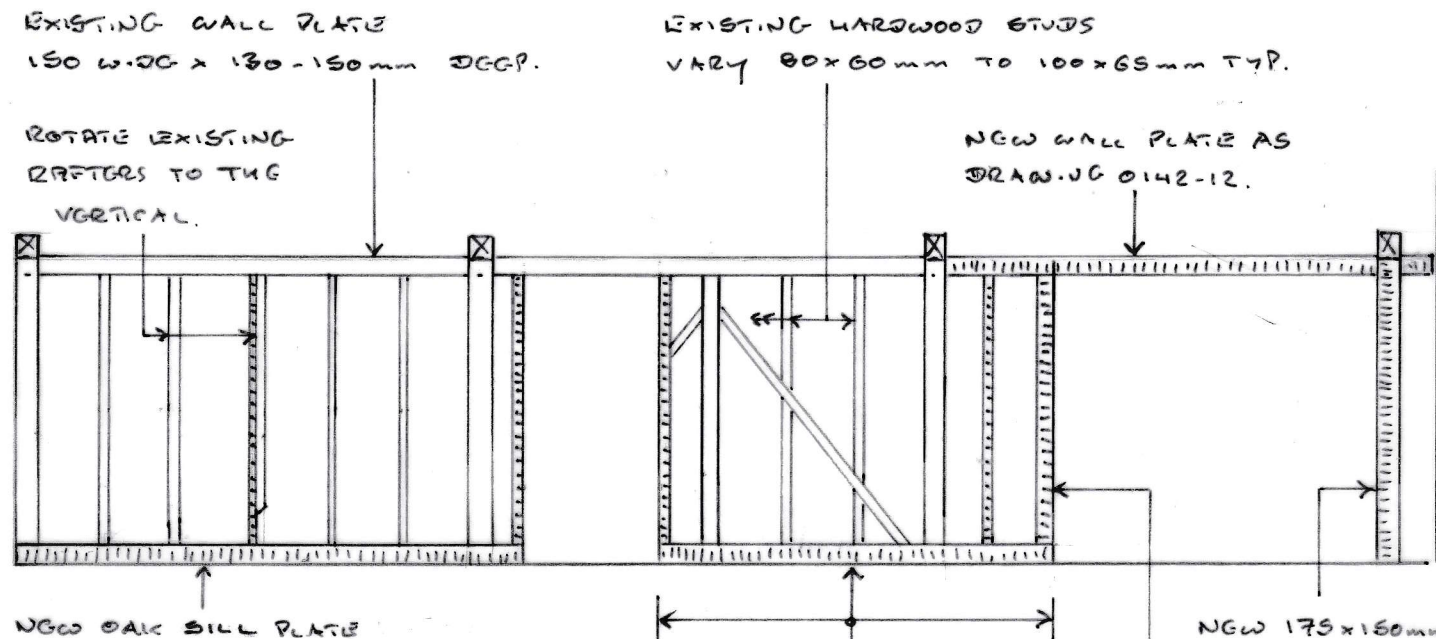

SECTION A-A


NEW SILL PLATES SHOWN ON SECTIONS A-A, B-B & C-C TO BE 175mm W.DG x 125mm DEEP OAK.

STEEL SPICE REPAIR TO FRACTURED WALL PLATE.

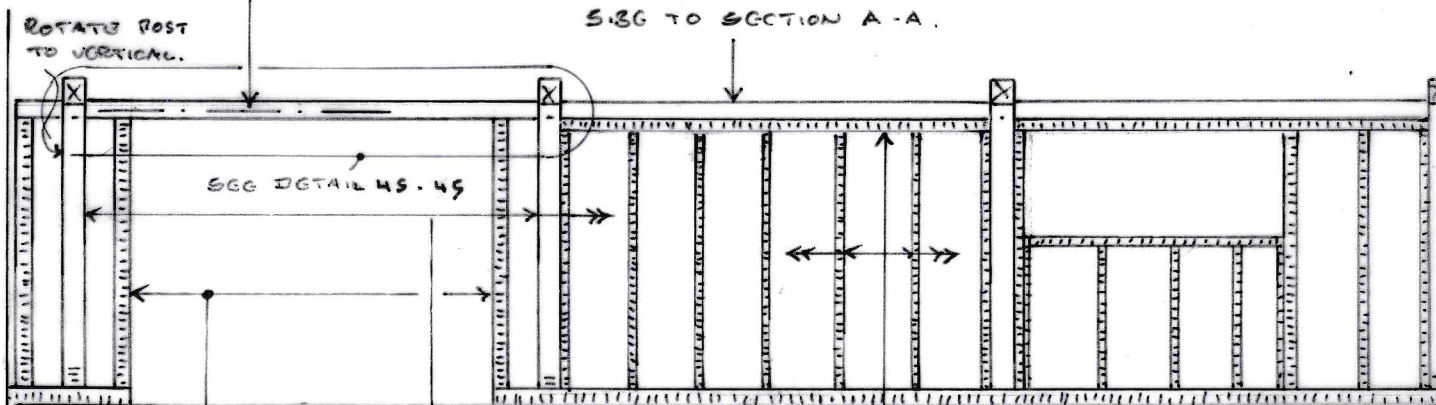


SECTION B-B

SEE DRAWING 0142-16 FOR KEY PLAN SHOWING LOCATION OF THESE SECTIONS.

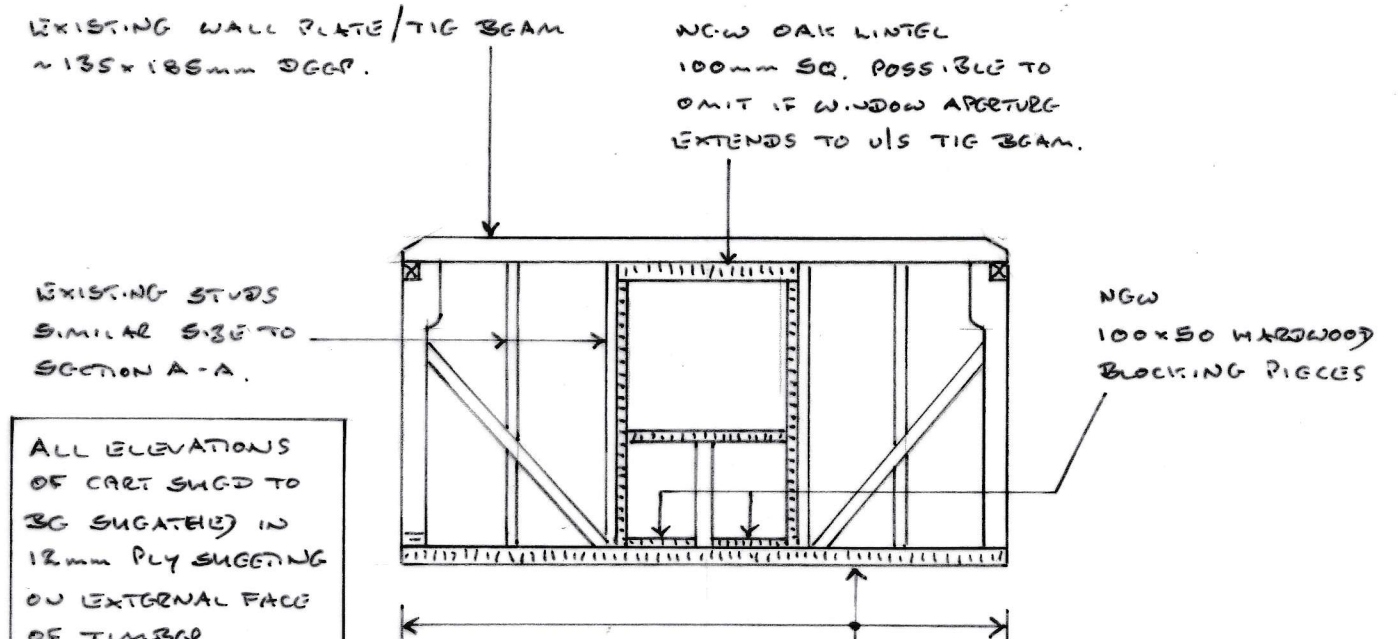

SECTION C-C

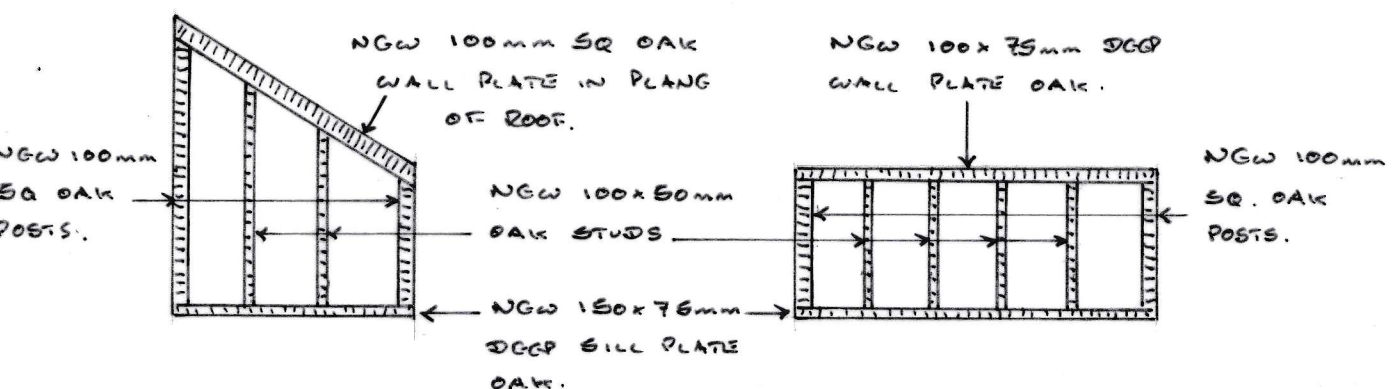

SECTION D-D

SECTION E-E

NOTES RELEVANT TO ALL TIMBER FRAMING.

1. DRAWINGS DO NOT REFLECT DEFORMED SHAPE OF TIMBER FRAME. STRUCTURAL REPAIRS & ALTERATIONS ARE TO BE CARRIED OUT TO RETAIN DEFORMED SHAPE WHERE PRACTICAL TO DO SO.
2. TIMBER FRAMER TO CARRY OUT DETAILED INSPECTION OF ALL TIMBER ELEMENTS ONCE WEATHERBOARDING HAS BEEN REMOVED AND HIGH LEVEL ACCESS IS IN PLACE. IF SIGNIFICANT DECAY NOTED, ENGINEER IS TO BE INFORMED. TIMBER FRAMER IS ALSO TO CHECK ALL TIMBER-TO-TIMBER CONNECTIONS AND ENHANCE WHERE NECESSARY USING METAL BRACKETS. REFER TO STRUCTURAL ENGINEERING SPECIFICATION FOR FURTHER GUIDANCE.
3. EXISTING TIMBER SHOWN: ———— NEW TIMBER SHOWN: ————

NOTES

1. This drawing is to be read in conjunction with all relevant architect's and engineer's drawings and the specification.
2. This drawing is based on existing plans of the building prepared by Baker Brown dated Aug 2021 and ATE site observations made on 1 April 2025.
3. The elevations shown on this drawing are approximate. The contractor is to take all necessary site measurements to establish all dimensions necessary prior to the fabrication and the construction of the structural elements of the building.

Rev	Date	Amendment
A	22.05.25	DETAIL REFERENCES ADDED
	11.04.25	ISSUED FOR COMMENT

Project:	Barn at Brook Farm, Brook Street, Cuckfield	Andrew Turner Engineering
Sketch title:	Proposed Elevations and Sections – Cart Shed	Date: Apr 2025
Sketch No:	0142 / 15	Rev: A
		Scale: 1:50 at A3 Size