
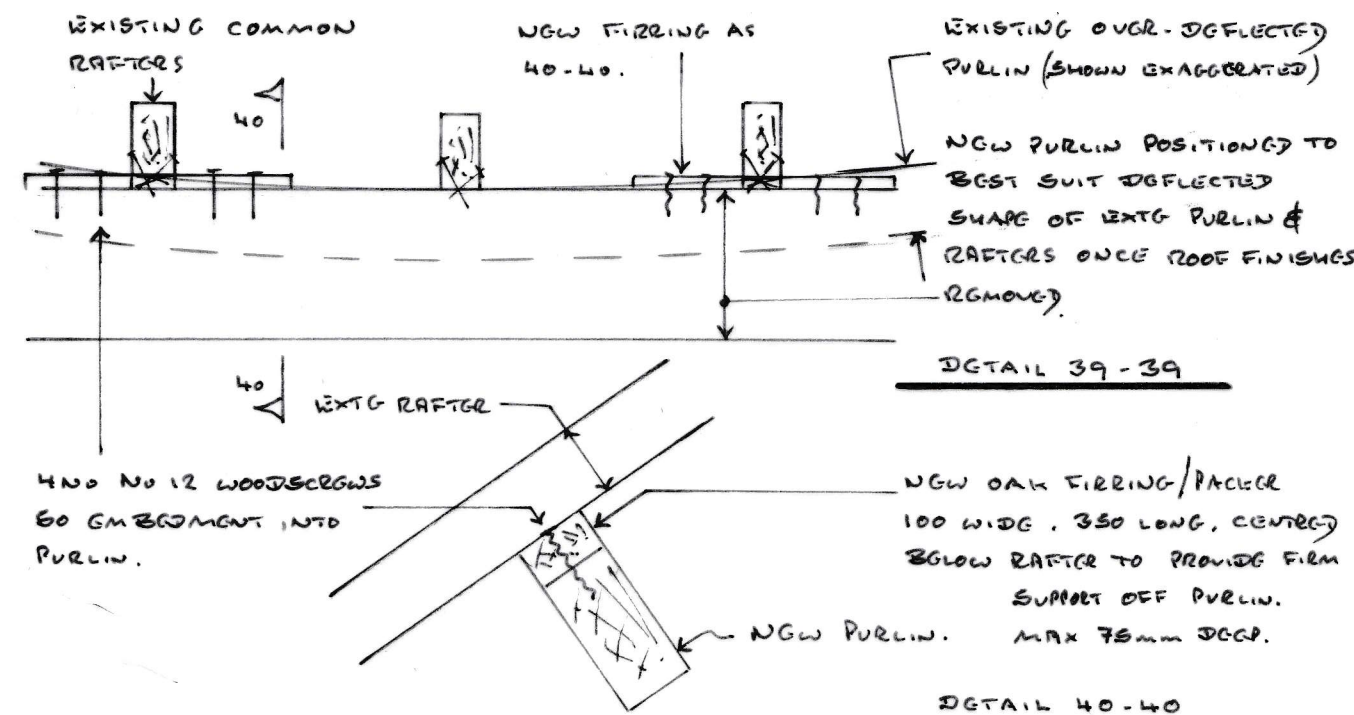
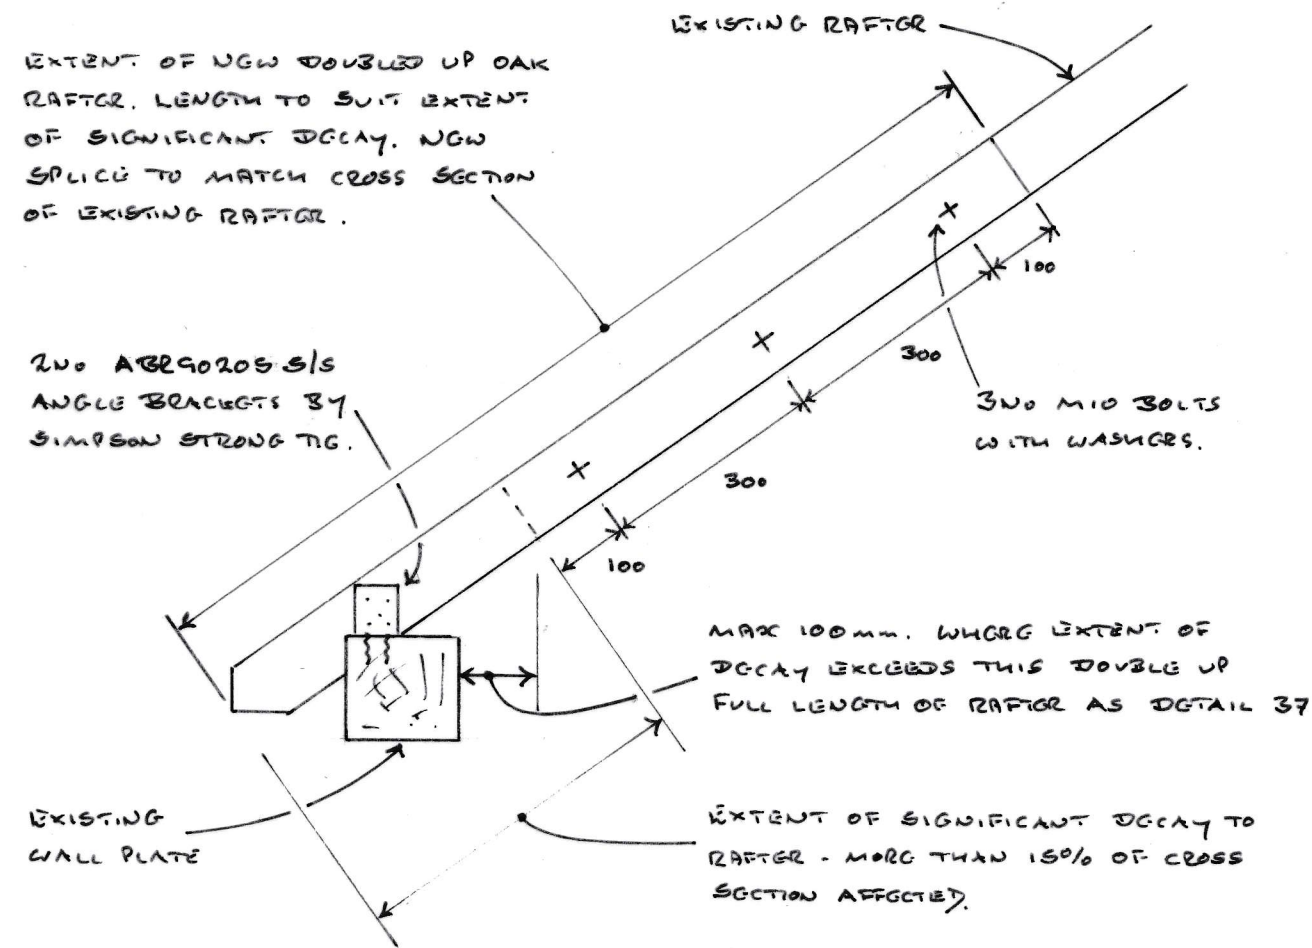


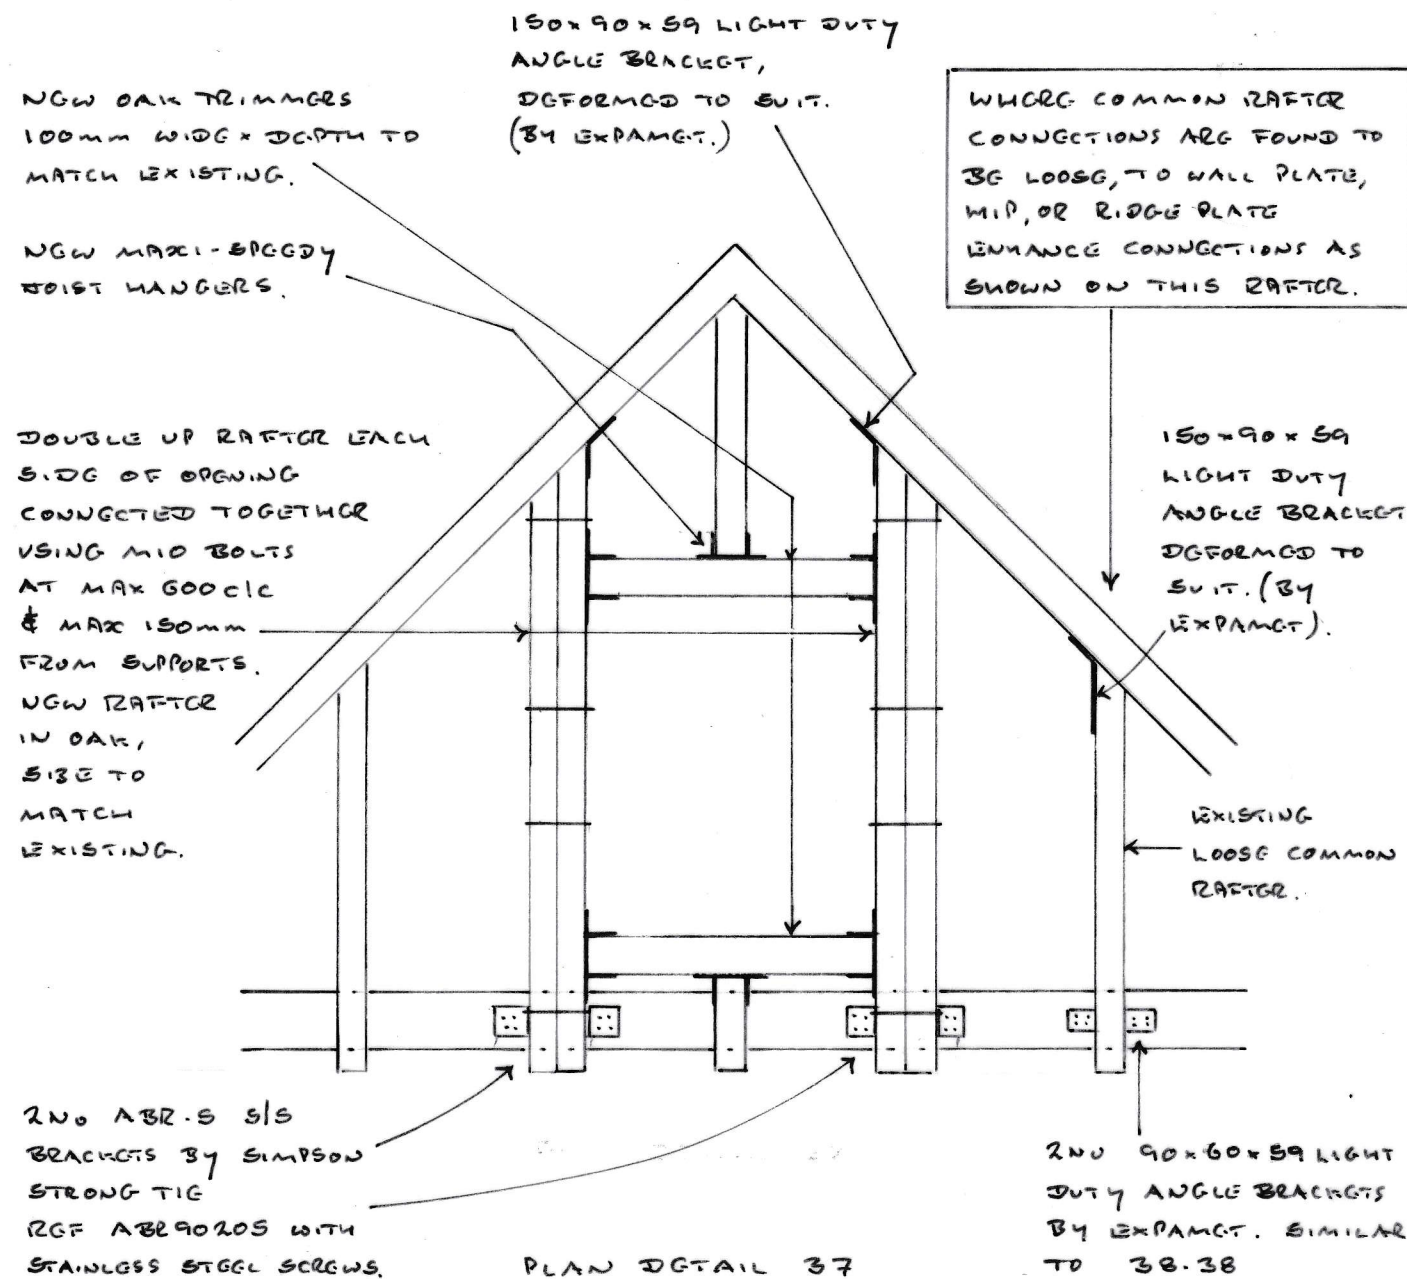

NOTES

- This drawing is to be read in conjunction with all relevant architect's and engineer's drawings and the specification.
- This drawing is based on existing plans of the building prepared by Baker Brown dated Aug 2021.

29.04.25	ISSUED	FOR COMMENT
Rev	Date	Amendment

Project: Barn at Brook Farm, Brook Street, Cuckfield

Sketch title: Cart Barn Details - Sheet 2

Sketch No: 0142 / 26

Rev:

Andrew Turner

Engineering

Date: Apr 2025

Scale: 1:20 & 1:10 at A3 Size