
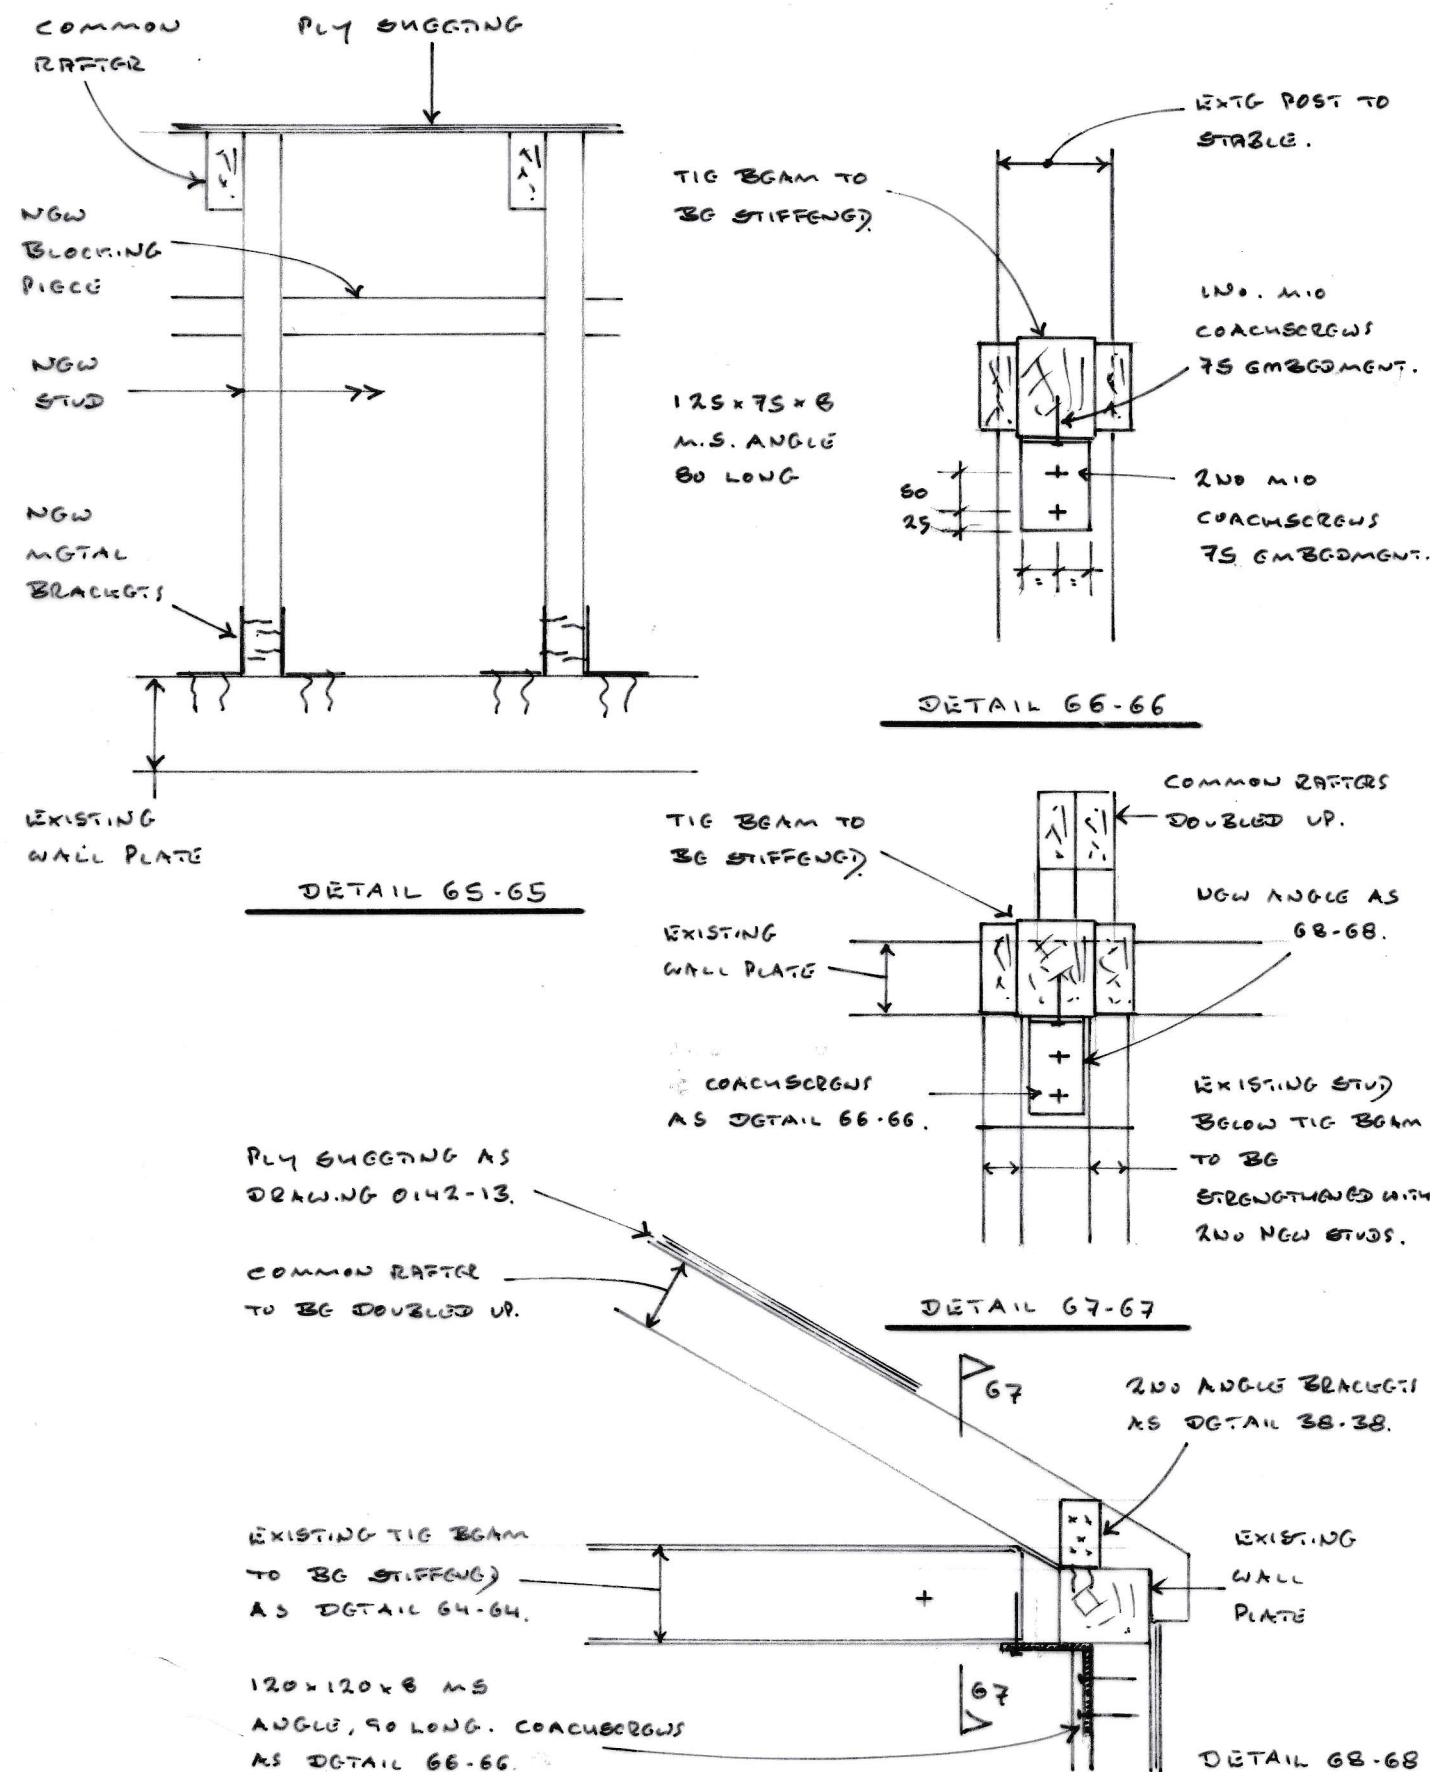


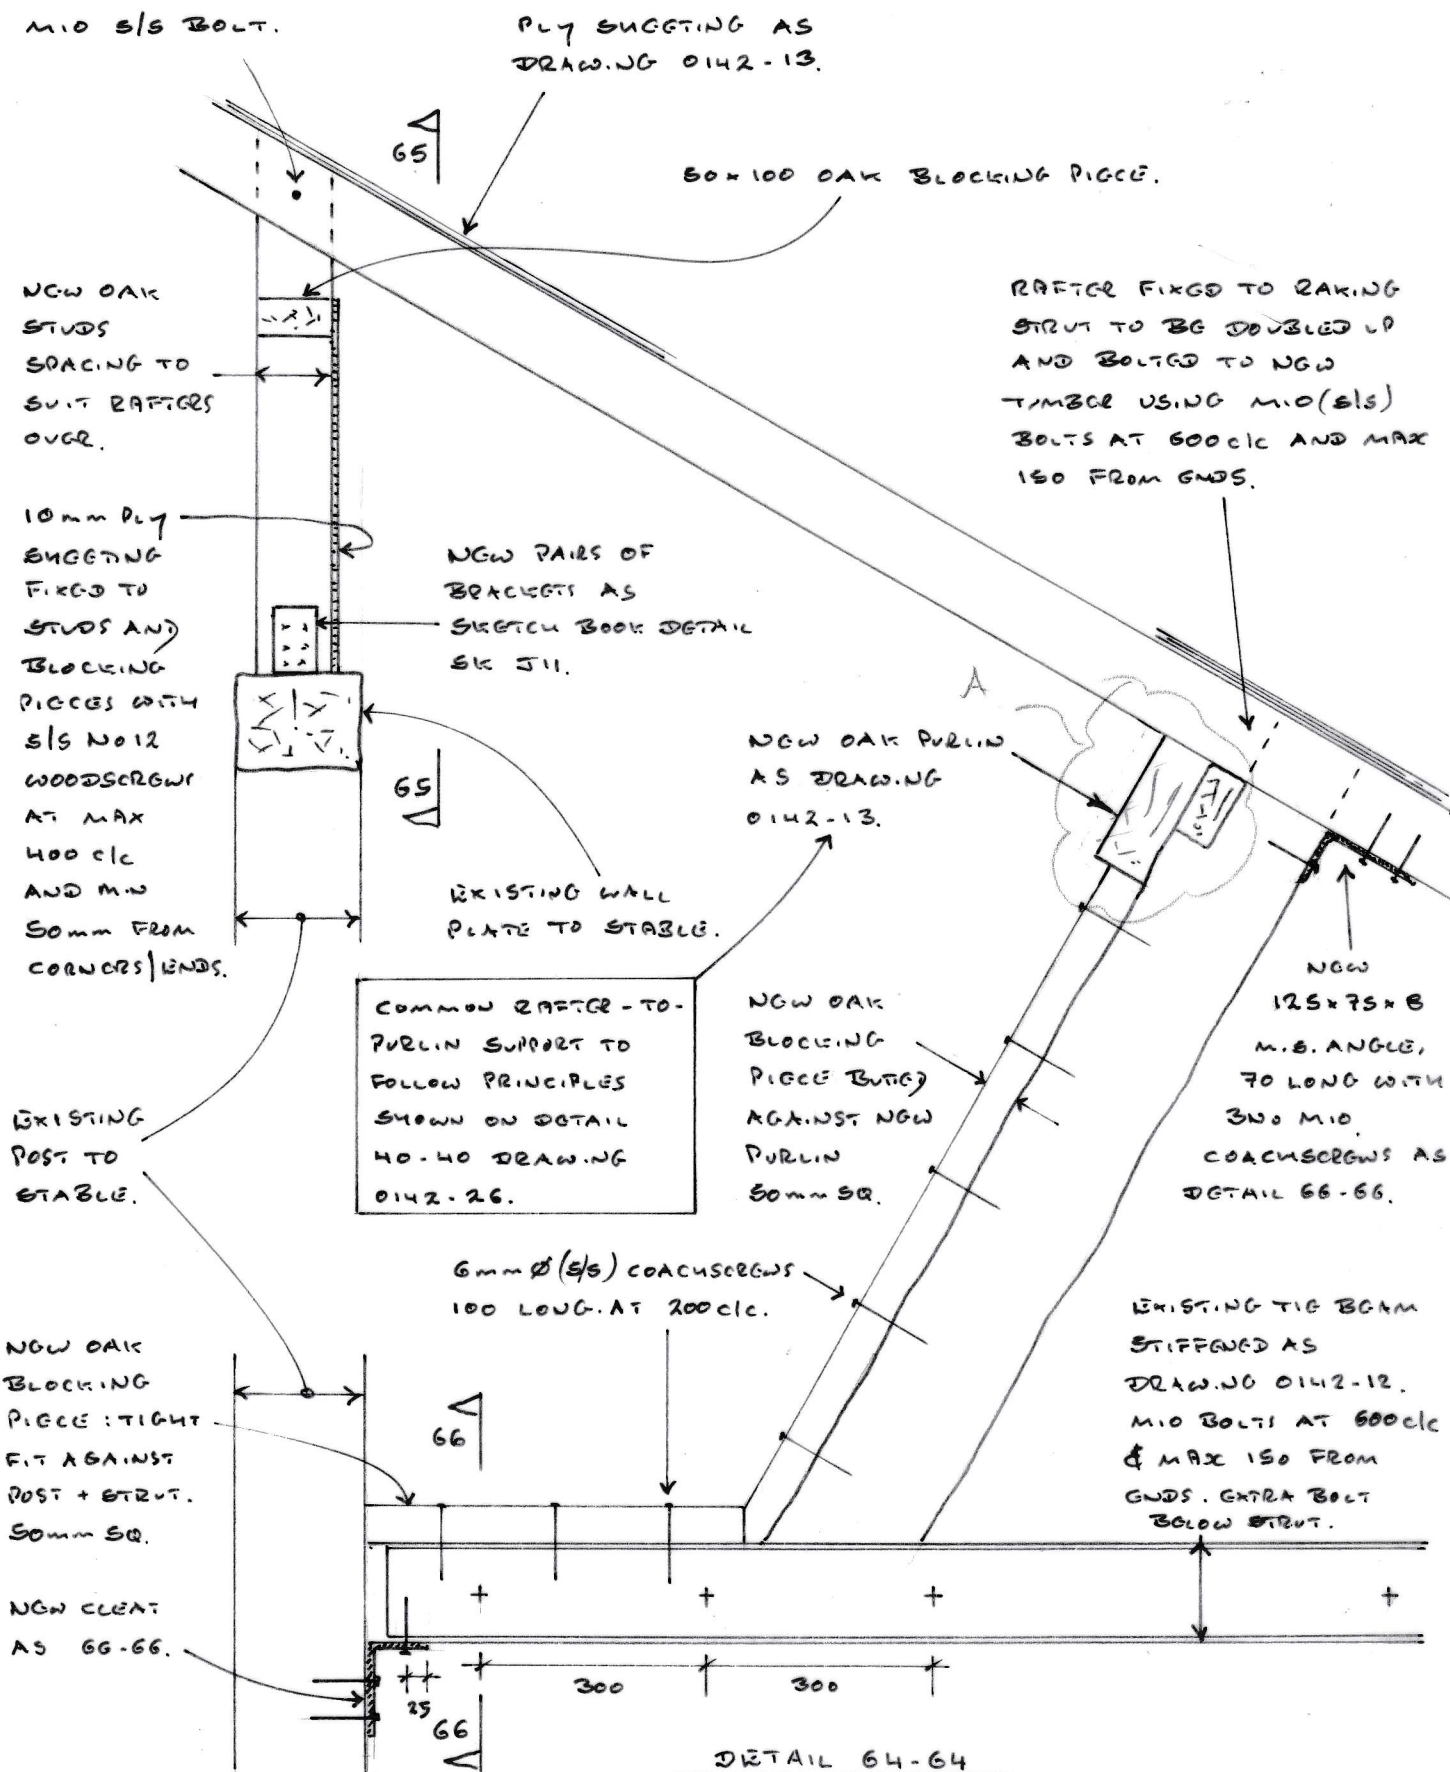

NOTES

- This drawing is to be read in conjunction with all relevant architect's and engineer's drawings and the specification.
- This drawing is based on existing plans of the building prepared by Baker Brown dated Aug 2021.

Rev	Date	Amendment
A	22/05/25	DETAIL 64-64 AMENDED
	08/05/25	ISSUED FOR COMMENT

Project: Barn at Brook Farm, Brook Street, Cuckfield

Sketch title: Lean To Details - Sheet 2

Sketch No: 0142 / 31

Rev: A

Andrew Turner

Engineering

Date: May 2025

Scale: 1:20 & 1:10 at A3 Size