


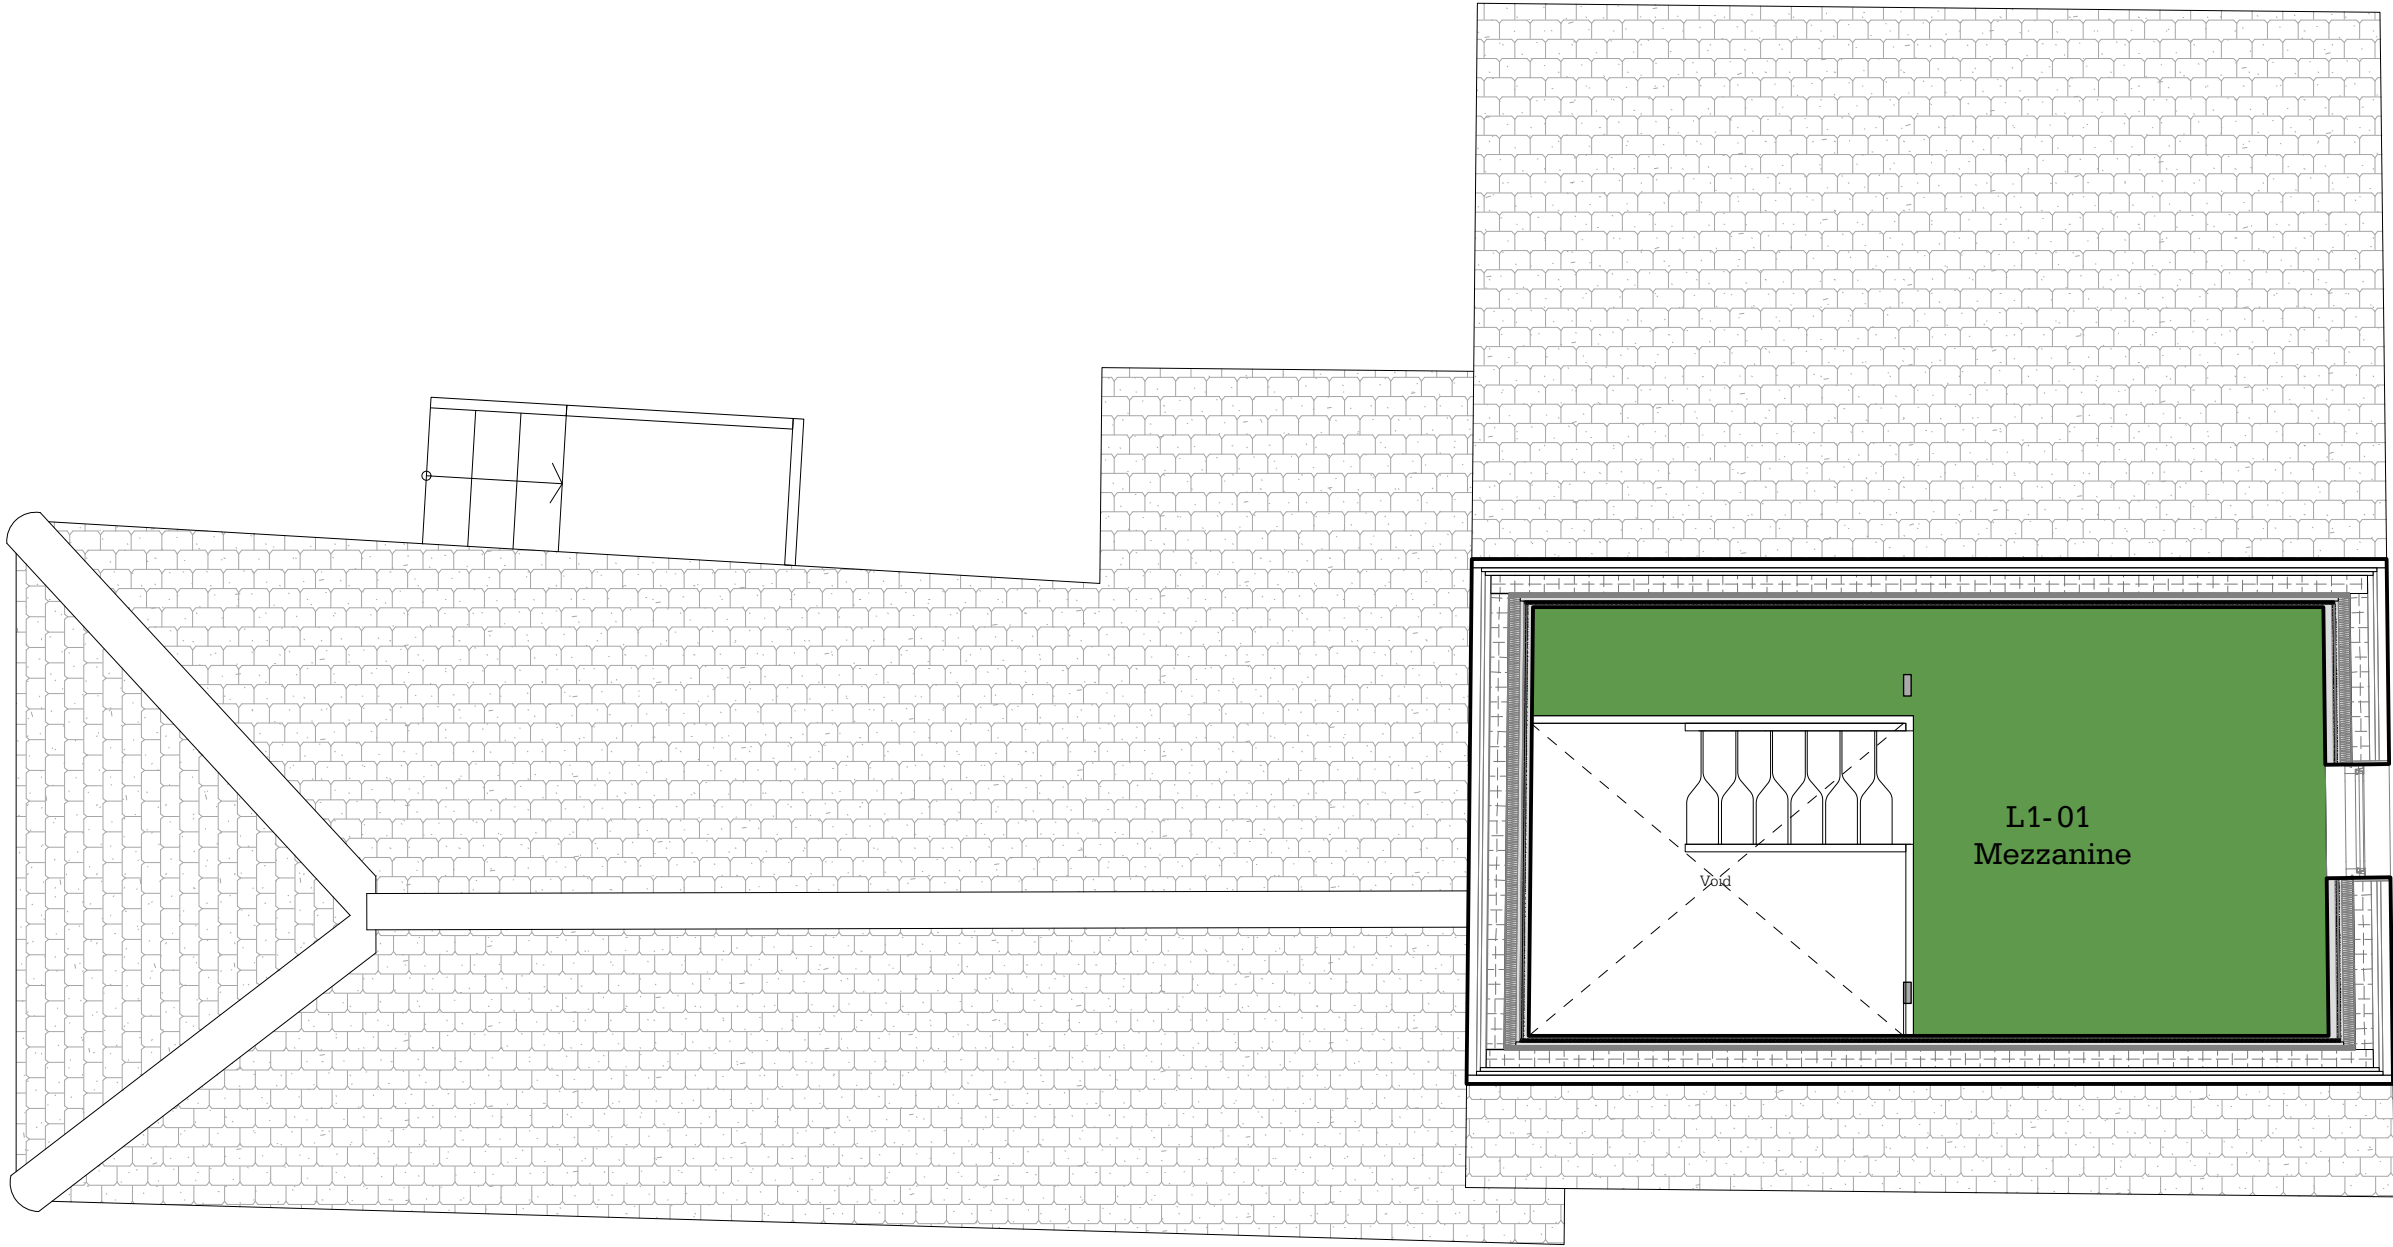


- 1. All drawings to be read in conjunction with architect's outline specification.
- 2. All final finishes, appearance and layouts to be agreed on site with CA.
- 3. Layout drawings are indicative and for strategy/ costing purposes.Ensure final layout is agreed and coordinated with CA on site.

© All rights reserved
All dimensions to be checked on site

Lewes Office
Cooksbridge Station House - Cooksbridge - Nr. Lewes
East Sussex - BN8 4SW

+44 (0)1273 400319
info@bakerbrown.studio
bakerbrown.studio

- Notes:**
-  Floor Finish 01 - Polished screed floor
 -  Floor Finish 02 - Timber Engineered floor board
 -  Floor Finish 03 - Reused timber floor boards
 -  Floor Finish 04- Tiled flooring

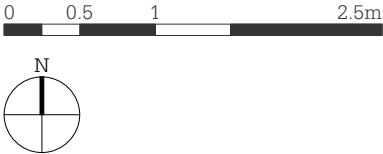

Rev	Date	Description	Drwn	Chkd
-----	------	-------------	------	------

BakerBrown

Job Name			Status			
Brook Farm			Planning			
Drawing Title						
Floor Finishes_First						
Drawn	Checked	Date	Scale@A3	Job No.	Drawing Number	Rev
LF	BB	June 25	1:50	1490	BB_DA_4311	