


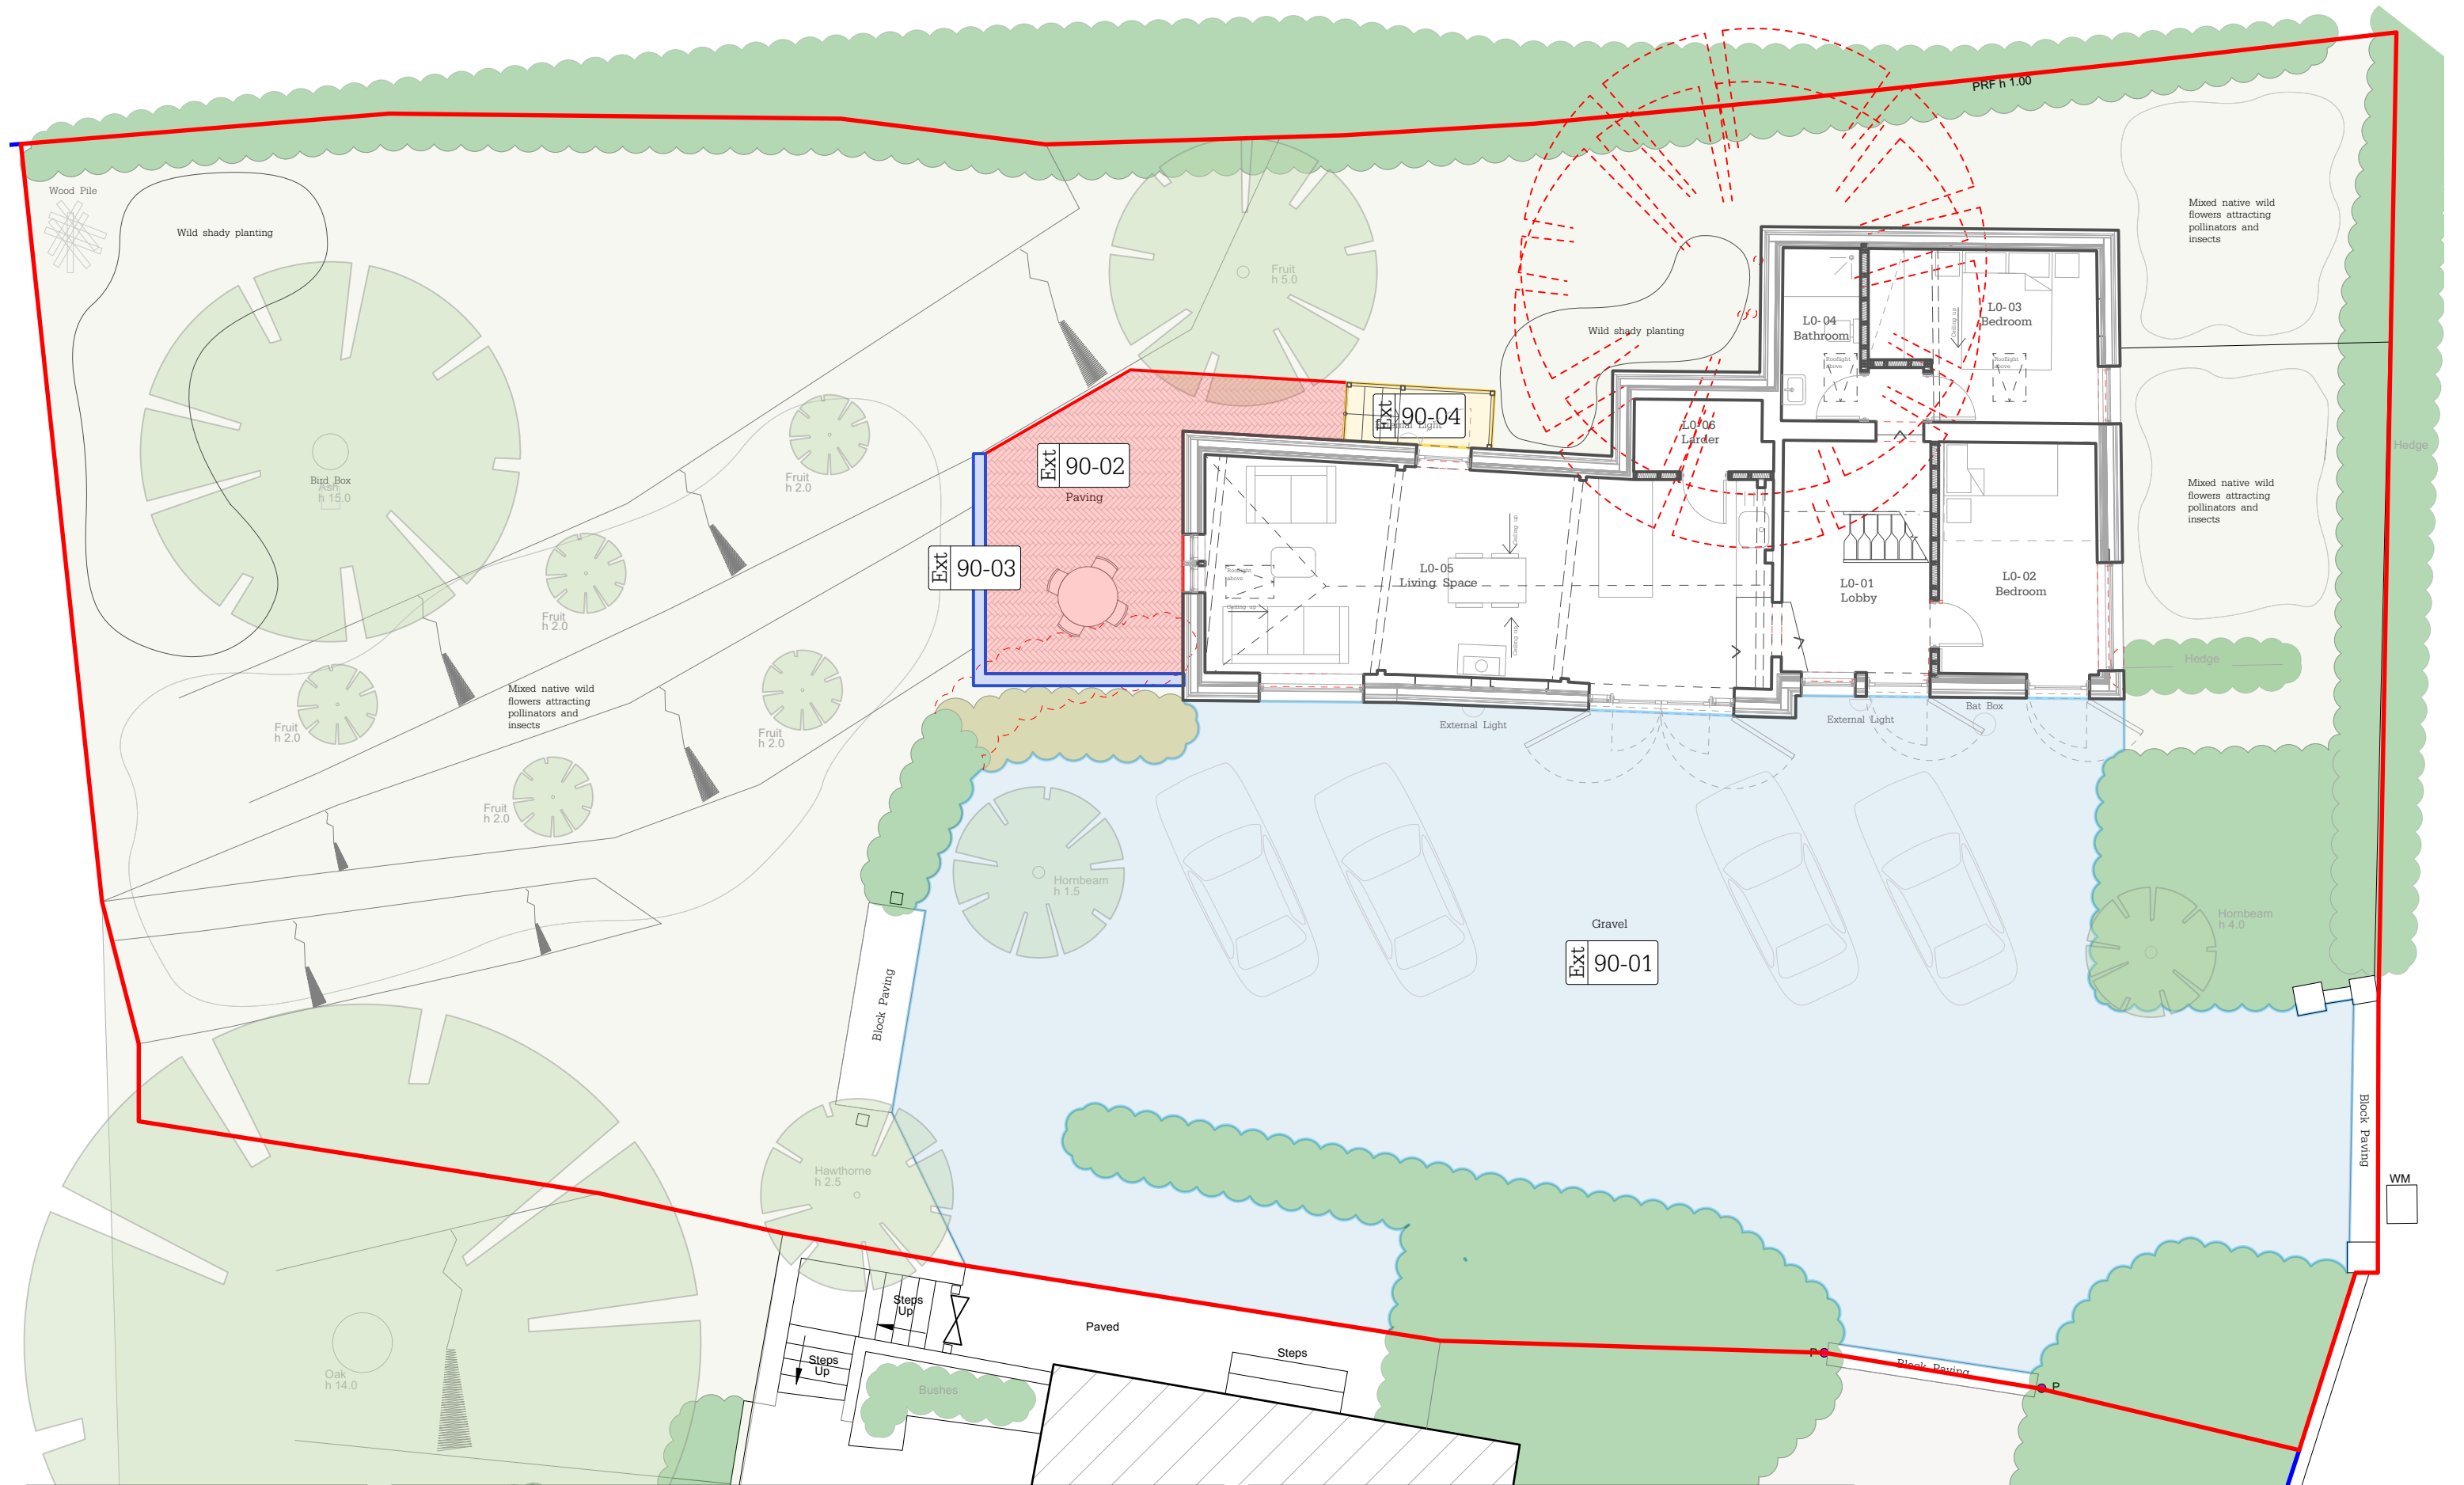

© All rights reserved
All dimensions to be checked on site


Lewes Office
Cooksbridge Station House - Cooksbridge - Nr. Lewes
East Sussex - BN8 4SW

+44 (0)1273 400319
info@bakerbrown.studio
bakerbrown.studio

Notes:

- 01 - Replacement Gravel
- 02 - External Paving
- 03 - Brick Retaining Wall
- 04 - Timber external stairs

0 1 2 5m

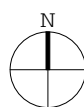

Rev Date Description Drwn Chkd

BakerBrown

Job Name				Status			
Brook Farm				Planning			
Drawing Title							
External Works_Site							
Drawn	Checked	Date	Scale@A3	Job No.	Drawing Number	Rev	
LF	BB	June 25	1:100	1490	BB DA 9000		