


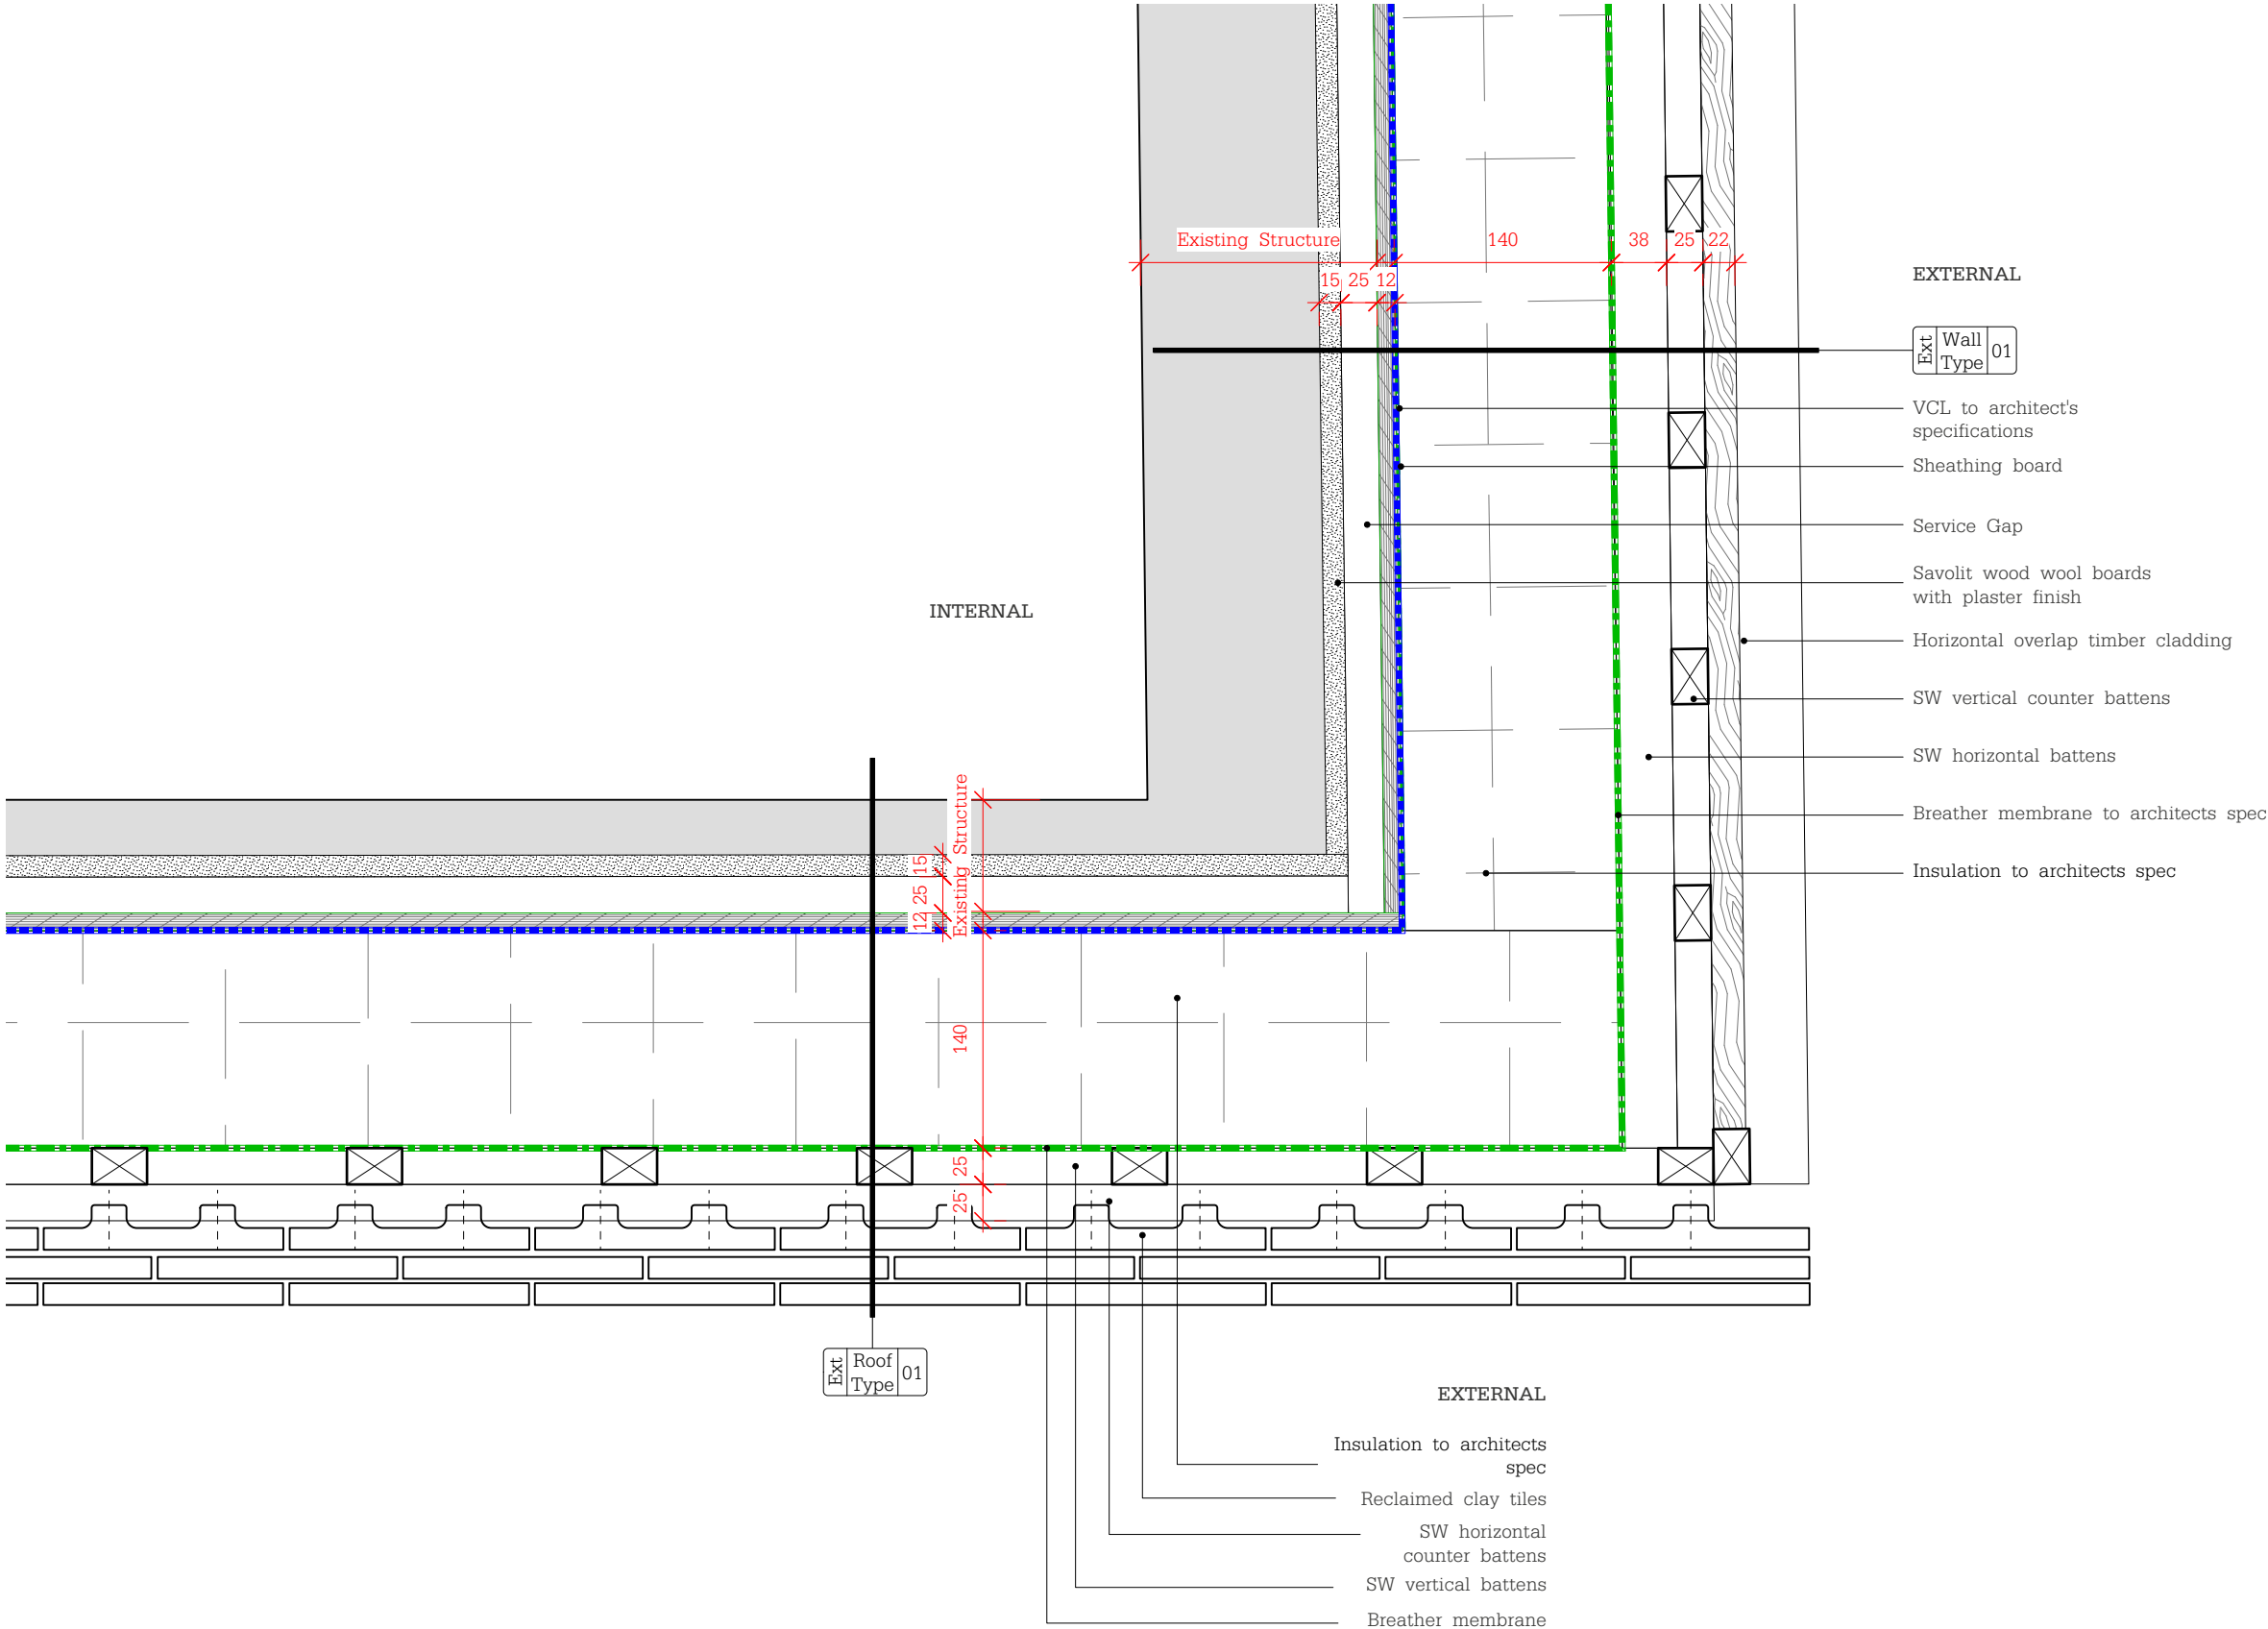

© All rights reserved
All dimensions to be checked on site

Lewes Office
Cooksbridge Station House - Cooksbridge - Nr. Lewes
East Sussex - BN8 4SW

+44 (0)1273 400319
info@bakerbrown.studio
bakerbrown.studio

Notes:

-  Breather Membrane
-  DPM/ DPC/ Weatherproofing Membrane
-  Vapour Control Layer



Rev	Date	Description	Drwn	Chkd
-----	------	-------------	------	------

BakerBrown

Job Name			Status			
Brook Farm			Planning			
Drawing Title						
Detail Plan_First Floor Roof to Wall						
Drawn	Checked	Date	Scale@A3	Job No.	Drawing Number	Rev
LF	BB	June 25	1:5	1490	BB_DD_1004	