




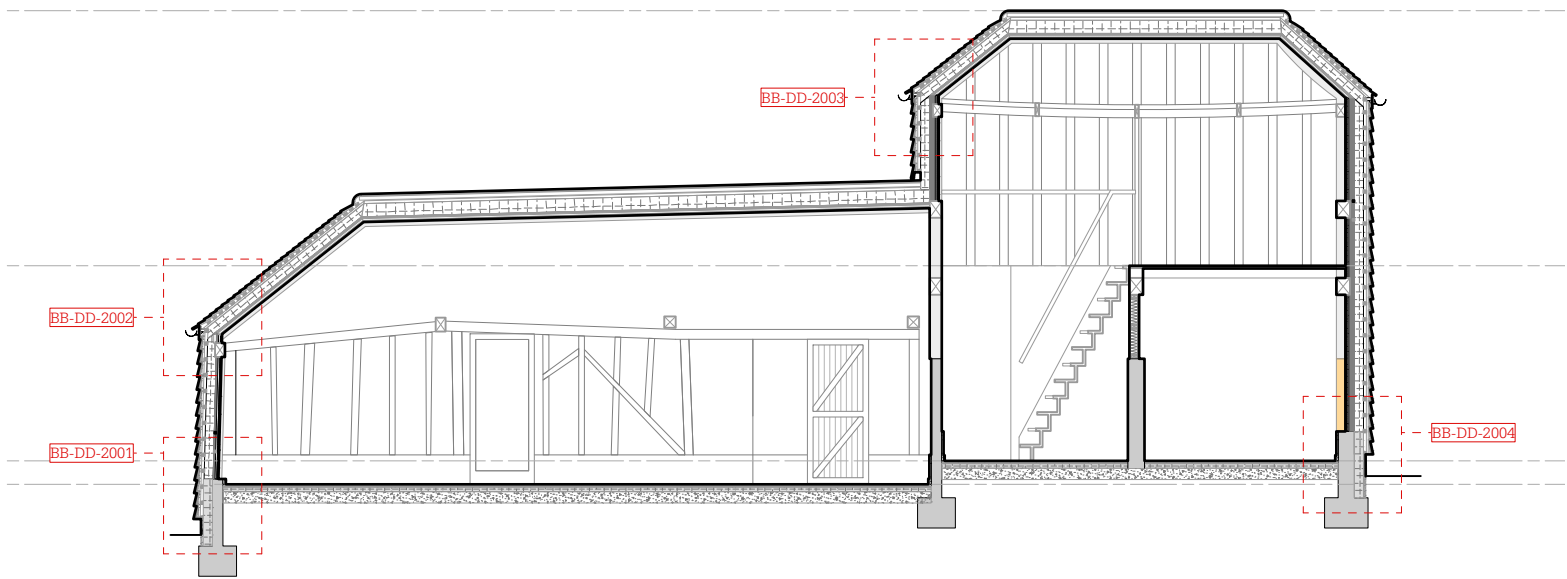


1 - Section A

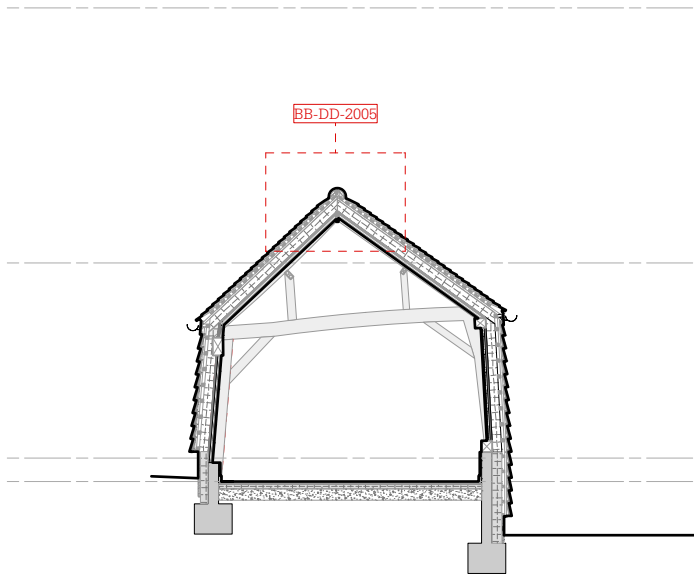

2 - Section B

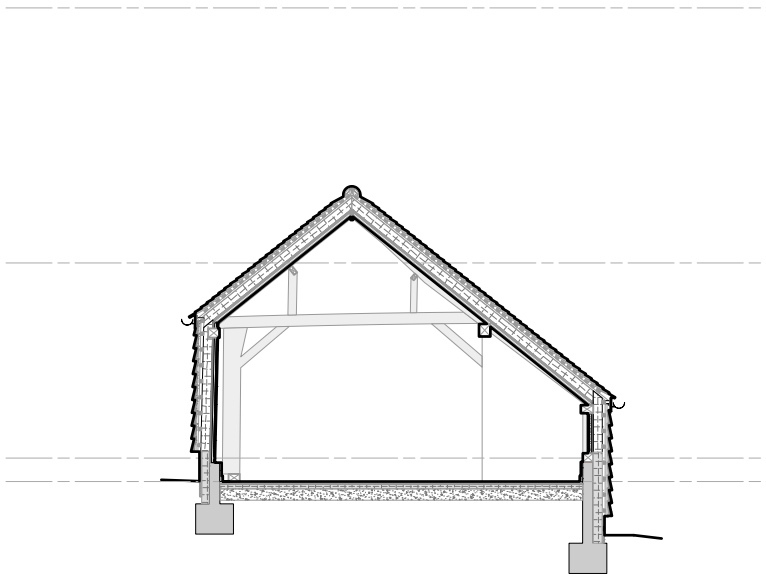


3 - Section C

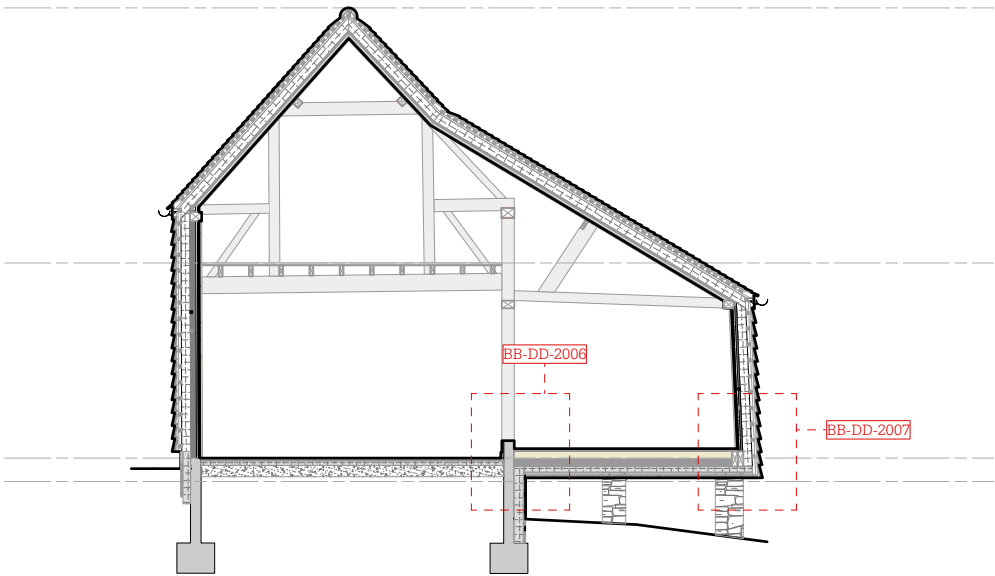

4 - Section D

© All rights reserved  
All dimensions to be checked on site

Notes:

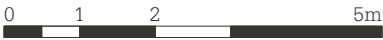

| Rev | Date | Description | Drwn | Chkd |
|-----|------|-------------|------|------|
|-----|------|-------------|------|------|

BakerBrown

Lewes Office  
Cooksbridge Station House - Cooksbridge - Nr. Lewes  
East Sussex - BN8 4SW

+44 (0)1273 400319  
info@bakerbrown.studio  
bakerbrown.studio

|                    |         |         |          |          |                |     |
|--------------------|---------|---------|----------|----------|----------------|-----|
| Job Name           |         |         |          | Status   |                |     |
| Brook Farm         |         |         |          | Planning |                |     |
| Drawing Title      |         |         |          |          |                |     |
| Detail Section Key |         |         |          |          |                |     |
| Drawn              | Checked | Date    | Scale@A3 | Job No.  | Drawing Number | Rev |
| LF                 | BB      | June 25 | 1:100    | 1490     | BB_DD_2000     |     |