


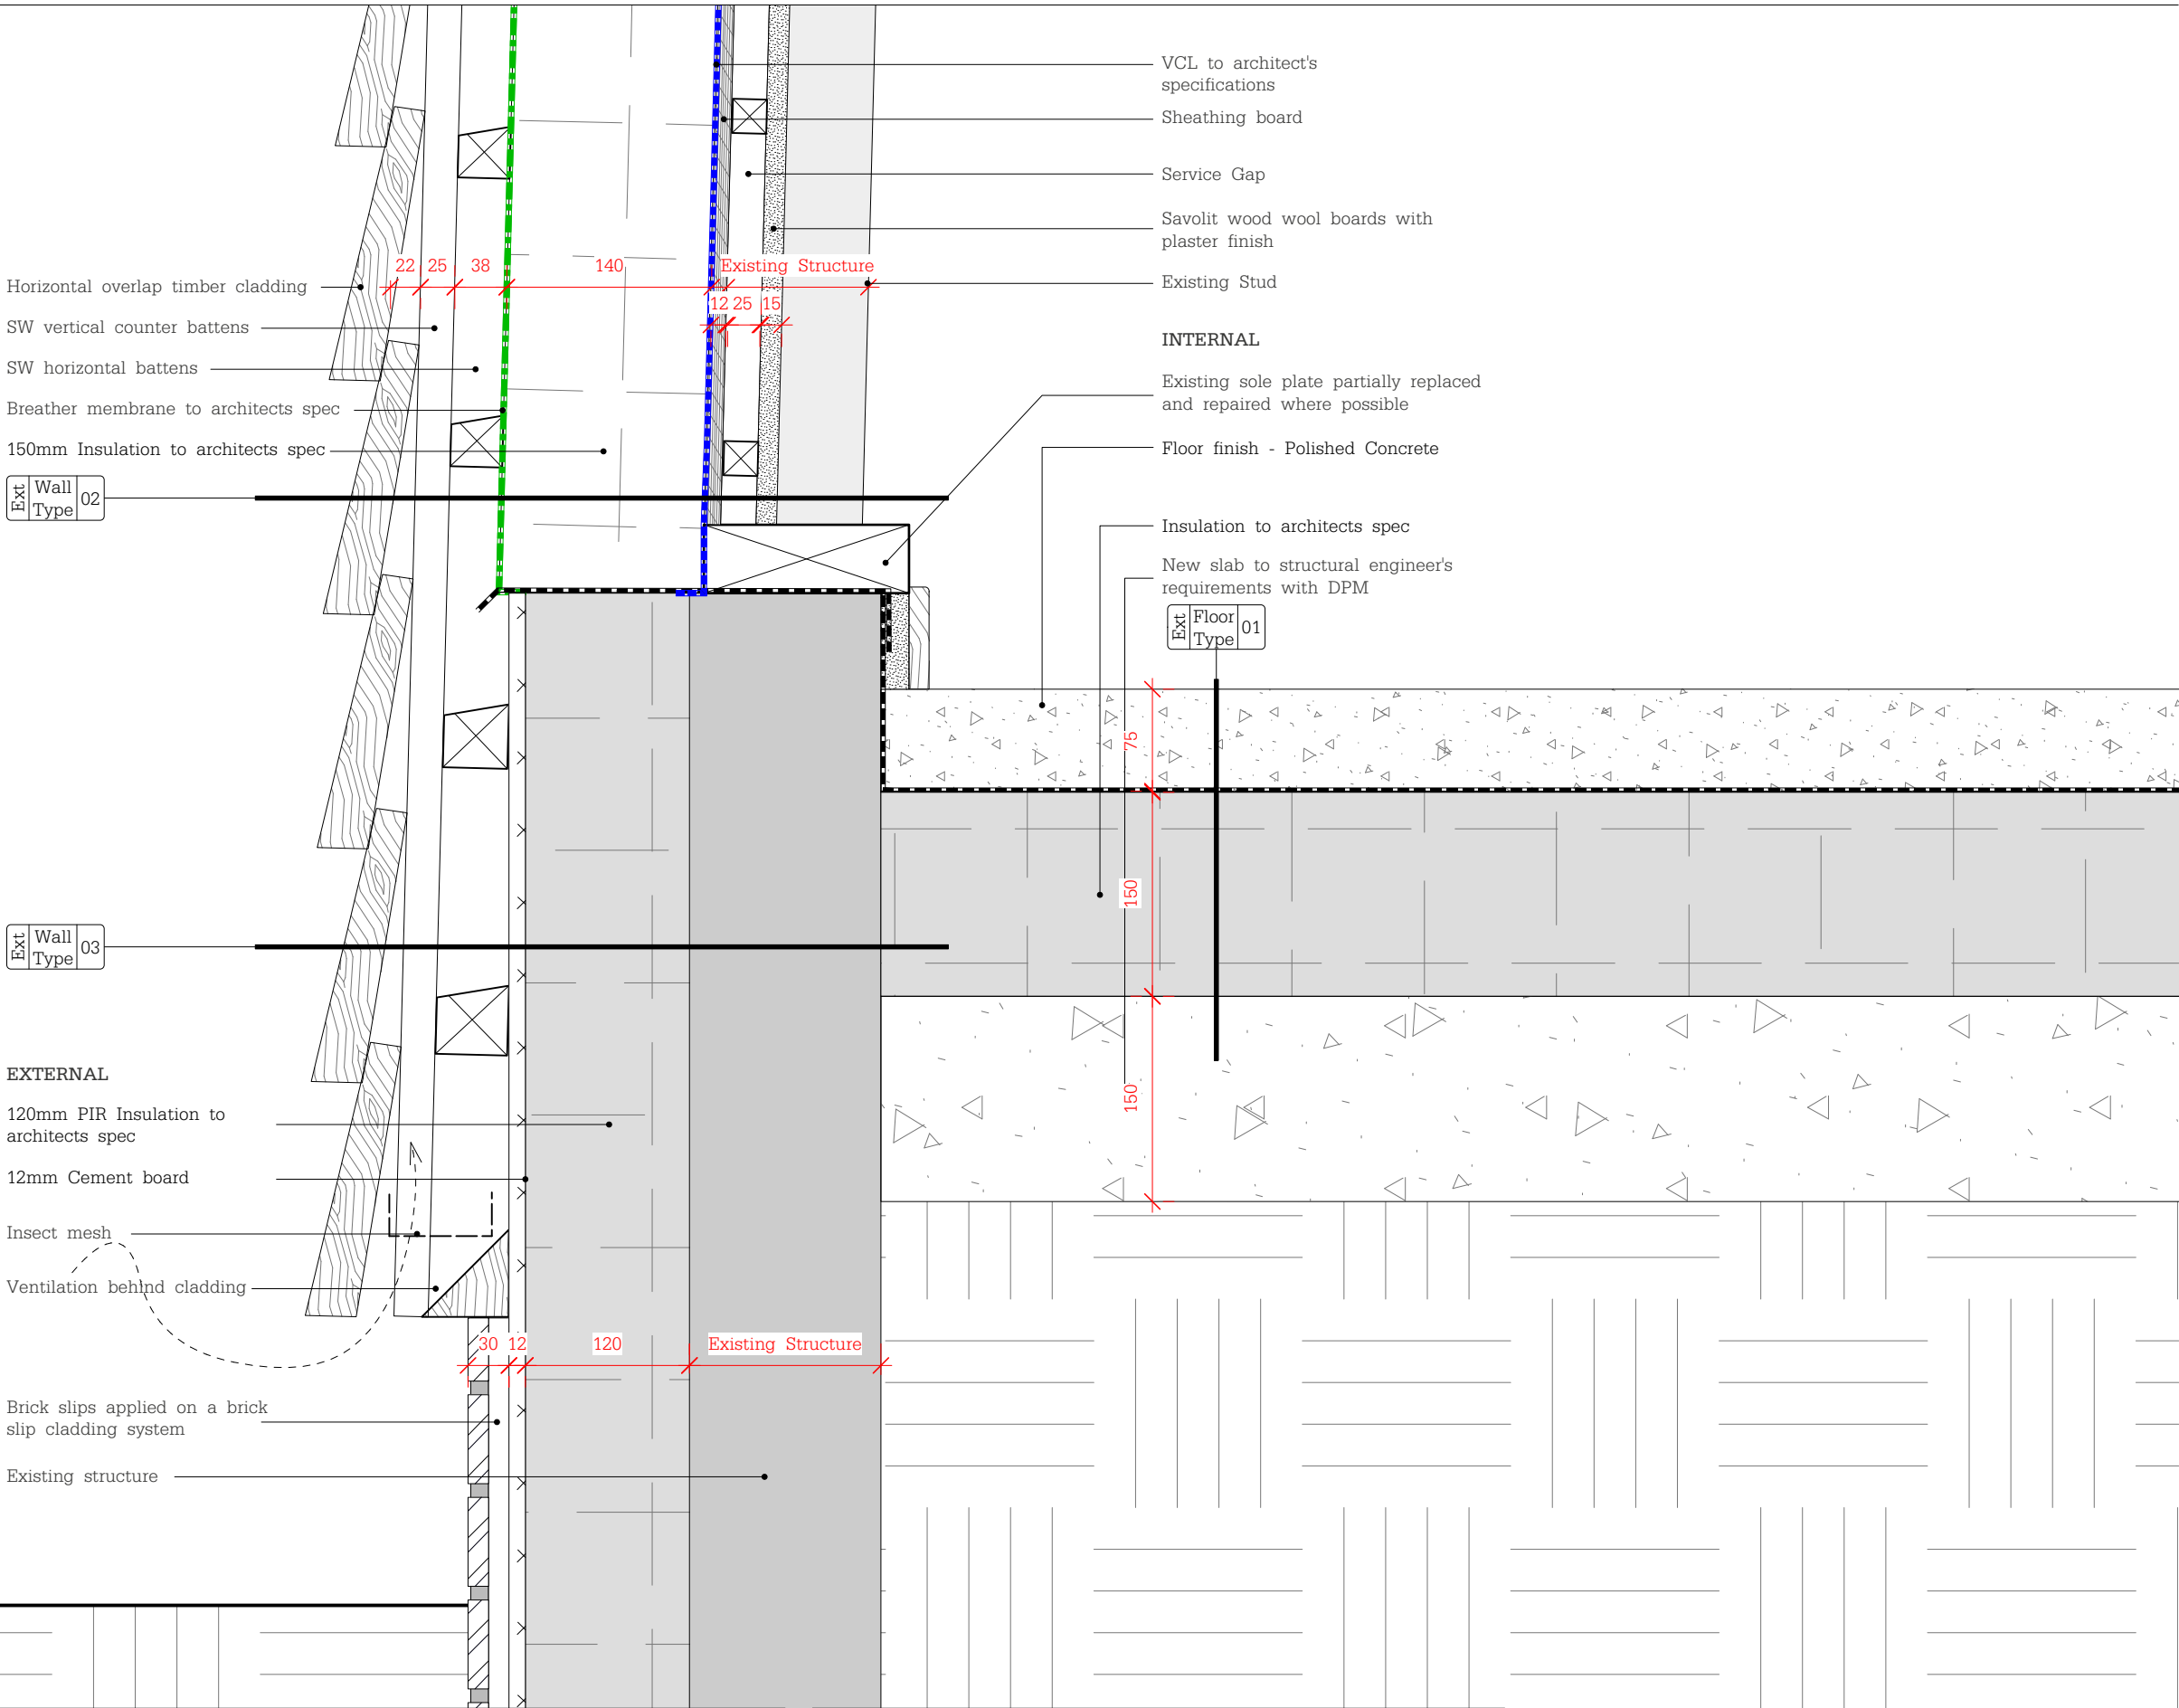

EXTERNAL

- 120mm PIR Insulation to architects spec
- 12mm Cement board
- Insect mesh
- Ventilation behind cladding

- Brick slips applied on a brick slip cladding system
- Existing structure

- VCL to architect's specifications
- Sheathing board
- Service Gap
- Savolit wood wool boards with plaster finish
- Existing Stud

INTERNAL

- Existing sole plate partially replaced and repaired where possible
- Floor finish - Polished Concrete
- Insulation to architects spec
- New slab to structural engineer's requirements with DPM

- Notes:
- Breather Membrane
 - DPM/ DPC/ Weatherproofing Membrane
 - Vapour Control Layer



Rev	Date	Description	Drwn	Chkd
-----	------	-------------	------	------

BakerBrown

Job Name				Status		
Brook Farm				Planning		
Drawing Title						
Detail Section Wall Plinth Detail						
Drawn	Checked	Date	Scale@A3	Job No.	Drawing Number	Rev
LF	BB	June 25	1:5	1490	BB_DD_2001	

© All rights reserved
All dimensions to be checked on site

Lewes Office
Cooksbridge Station House - Cooksbridge - Nr. Lewes
East Sussex - BN8 4SW

+44 (0)1273 400319
info@bakerbrown.studio
bakerbrown.studio