


Planning Drawings


Existing Layout

Scale 1 : 100 2000mm

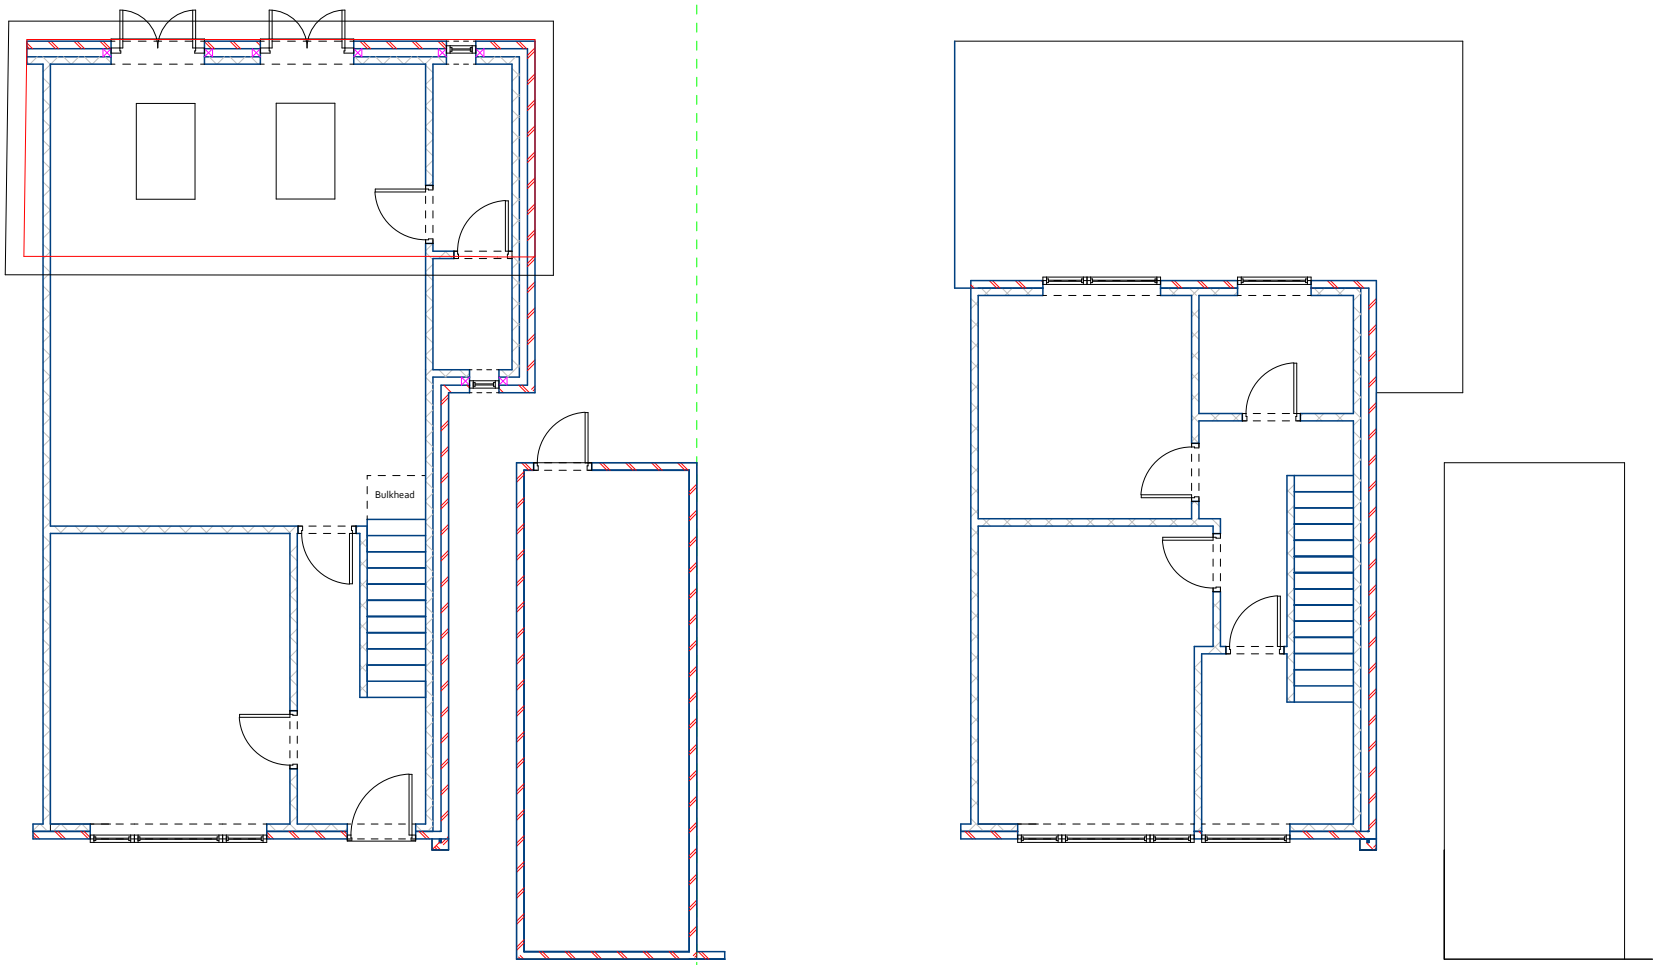

Proposed Layout

Scale 1 : 100 2000mm

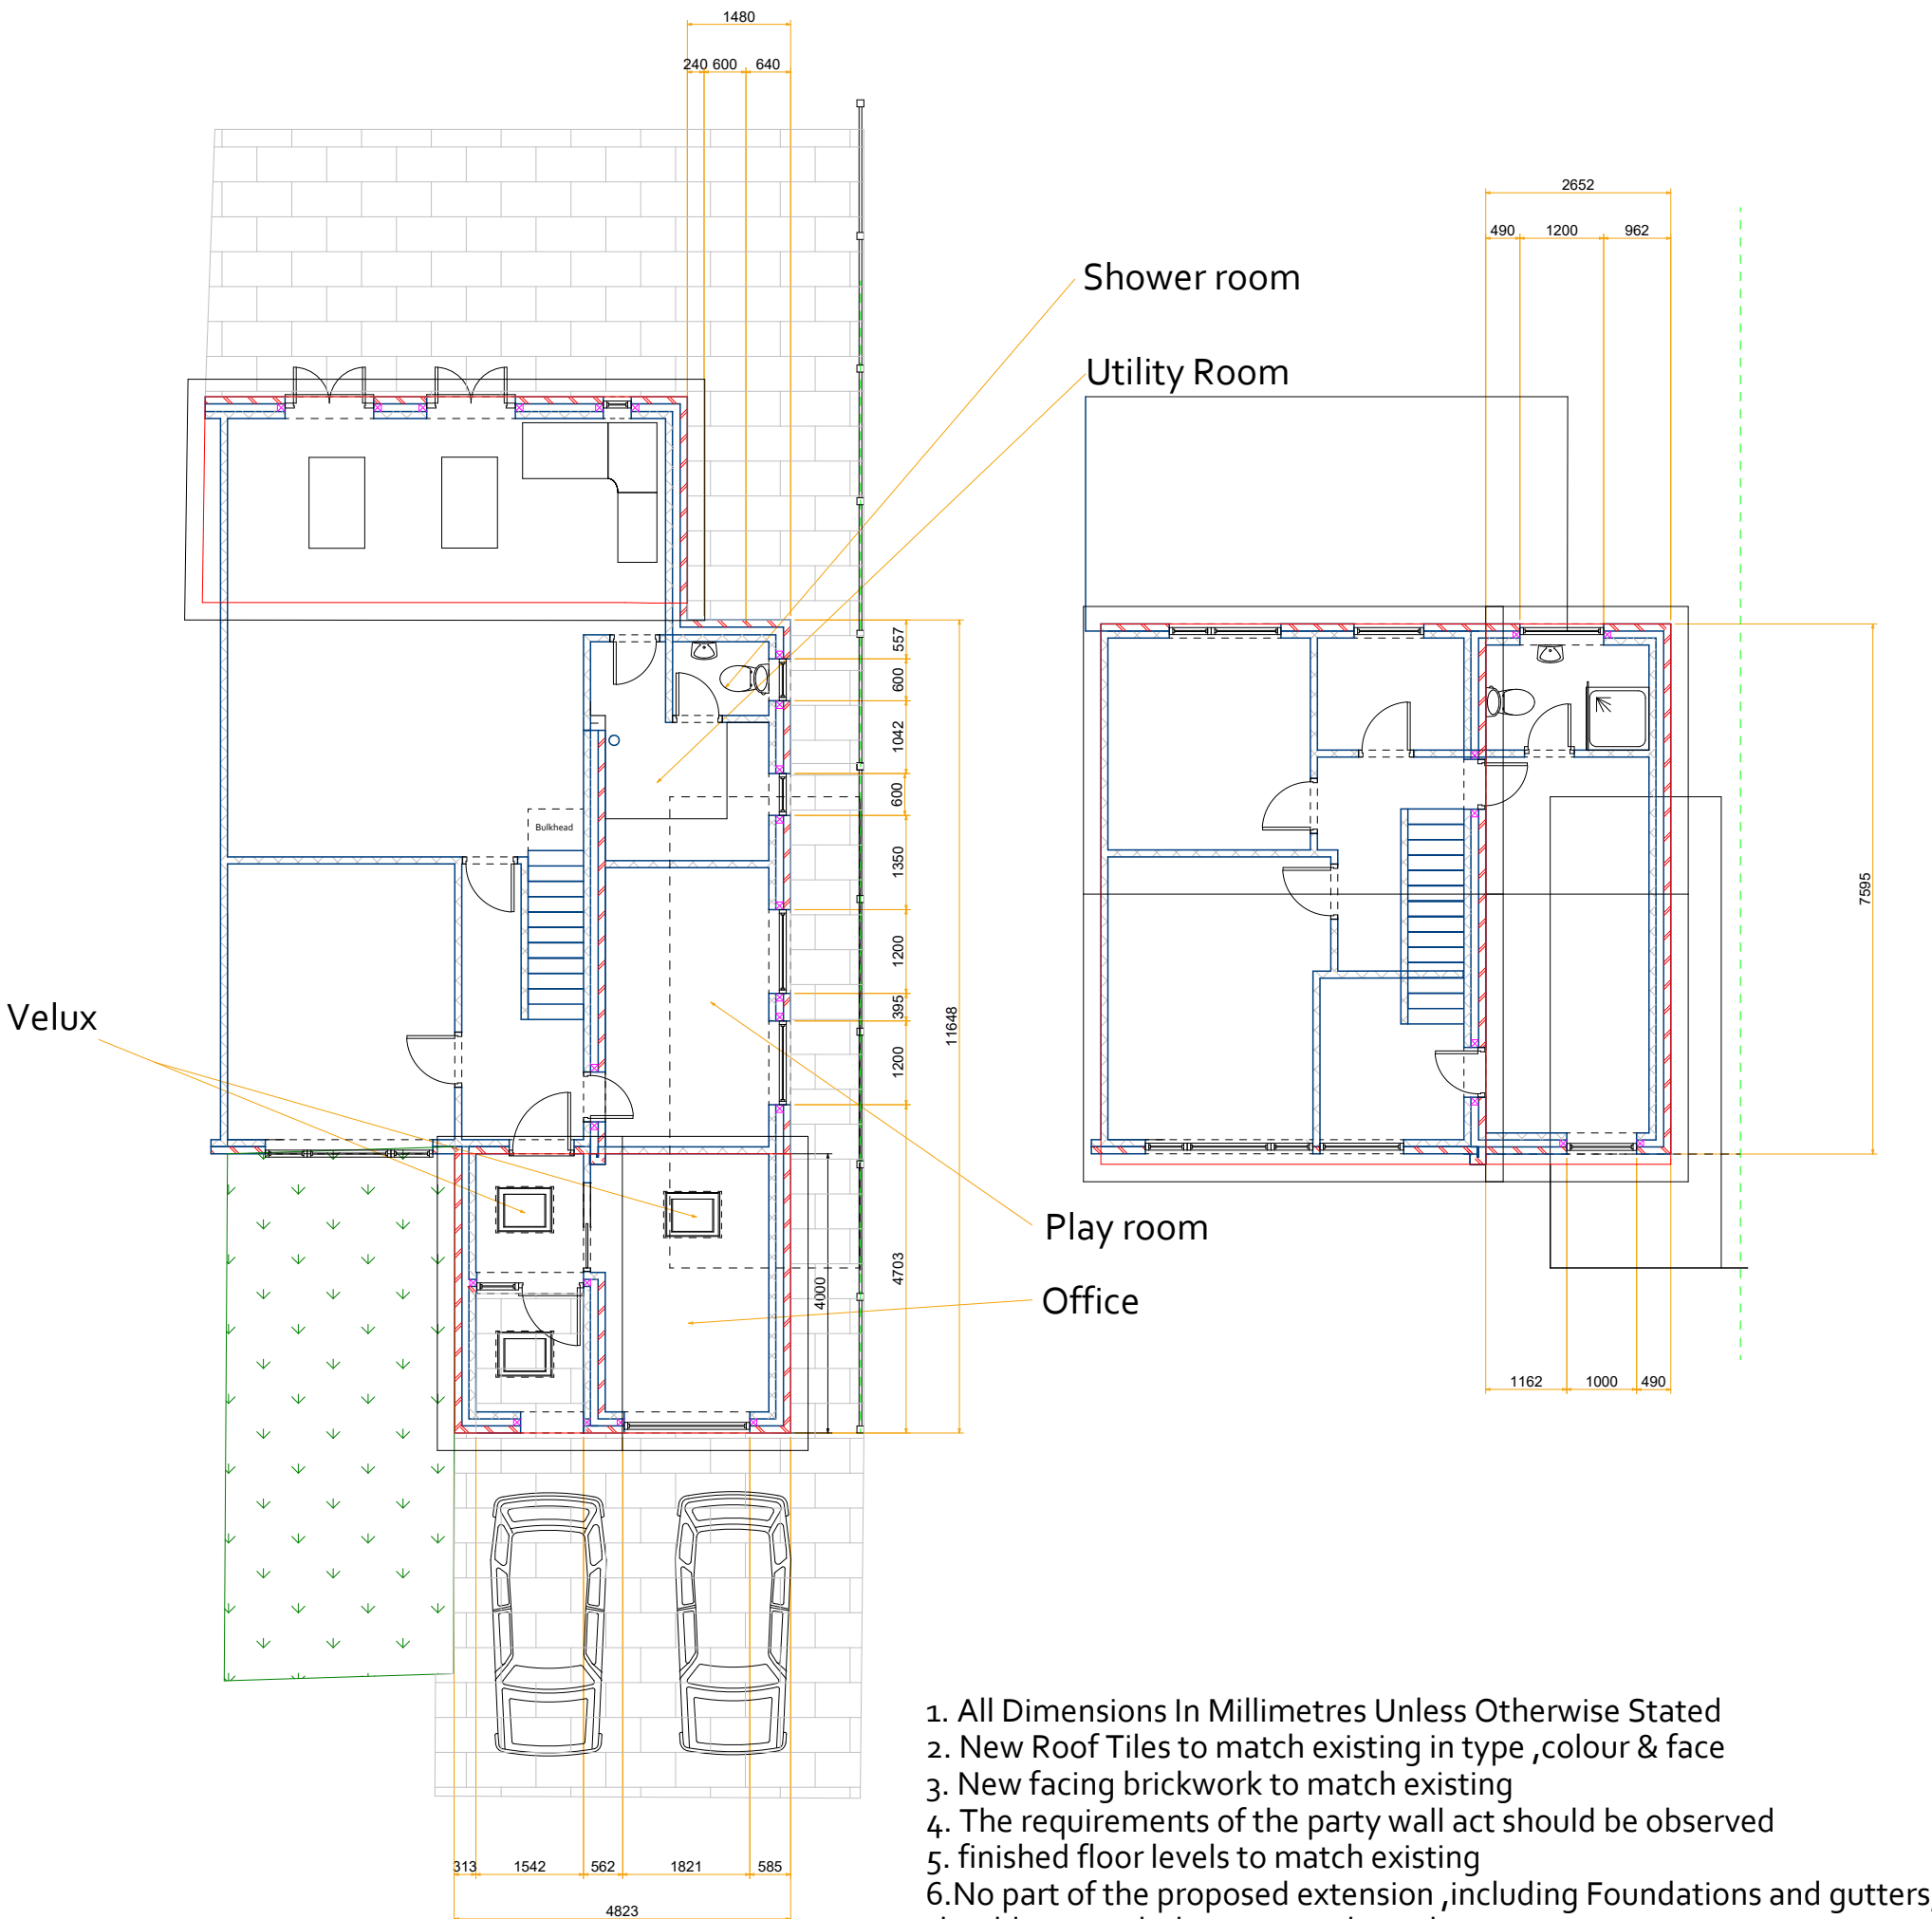

- 1. All Dimensions In Millimetres Unless Otherwise Stated
- 2. New Roof Tiles to match existing in type ,colour & face
- 3. New facing brickwork to match existing
- 4. The requirements of the party wall act should be observed
- 5. finished floor levels to match existing
- 6.No part of the proposed extension ,including Foundations and gutters, should encroach the property boundary

Elevations Existing

Scale 1 : 100 2000mm




Elevations Proposed

Scale 1 : 100 2000mm



Materials Schedule

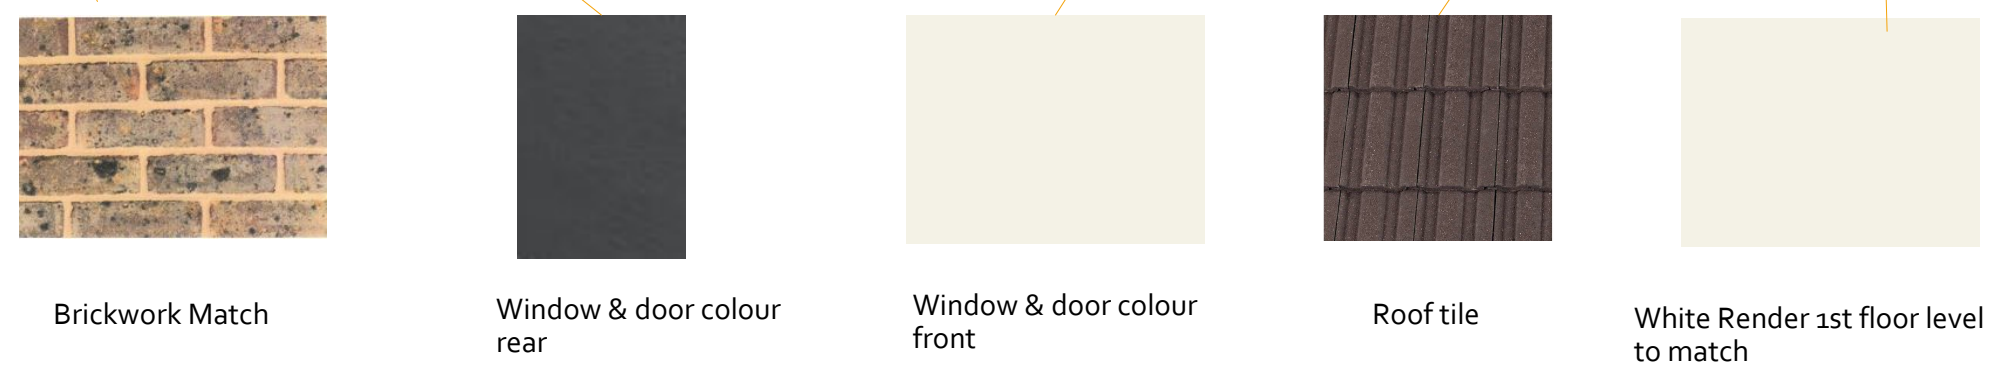

Photographic Survey



Client - James Dubben

Address -16 Highlands Drive,
Burgess Hill,
RH15 8JJ

Page Size - A1 2000mm

