


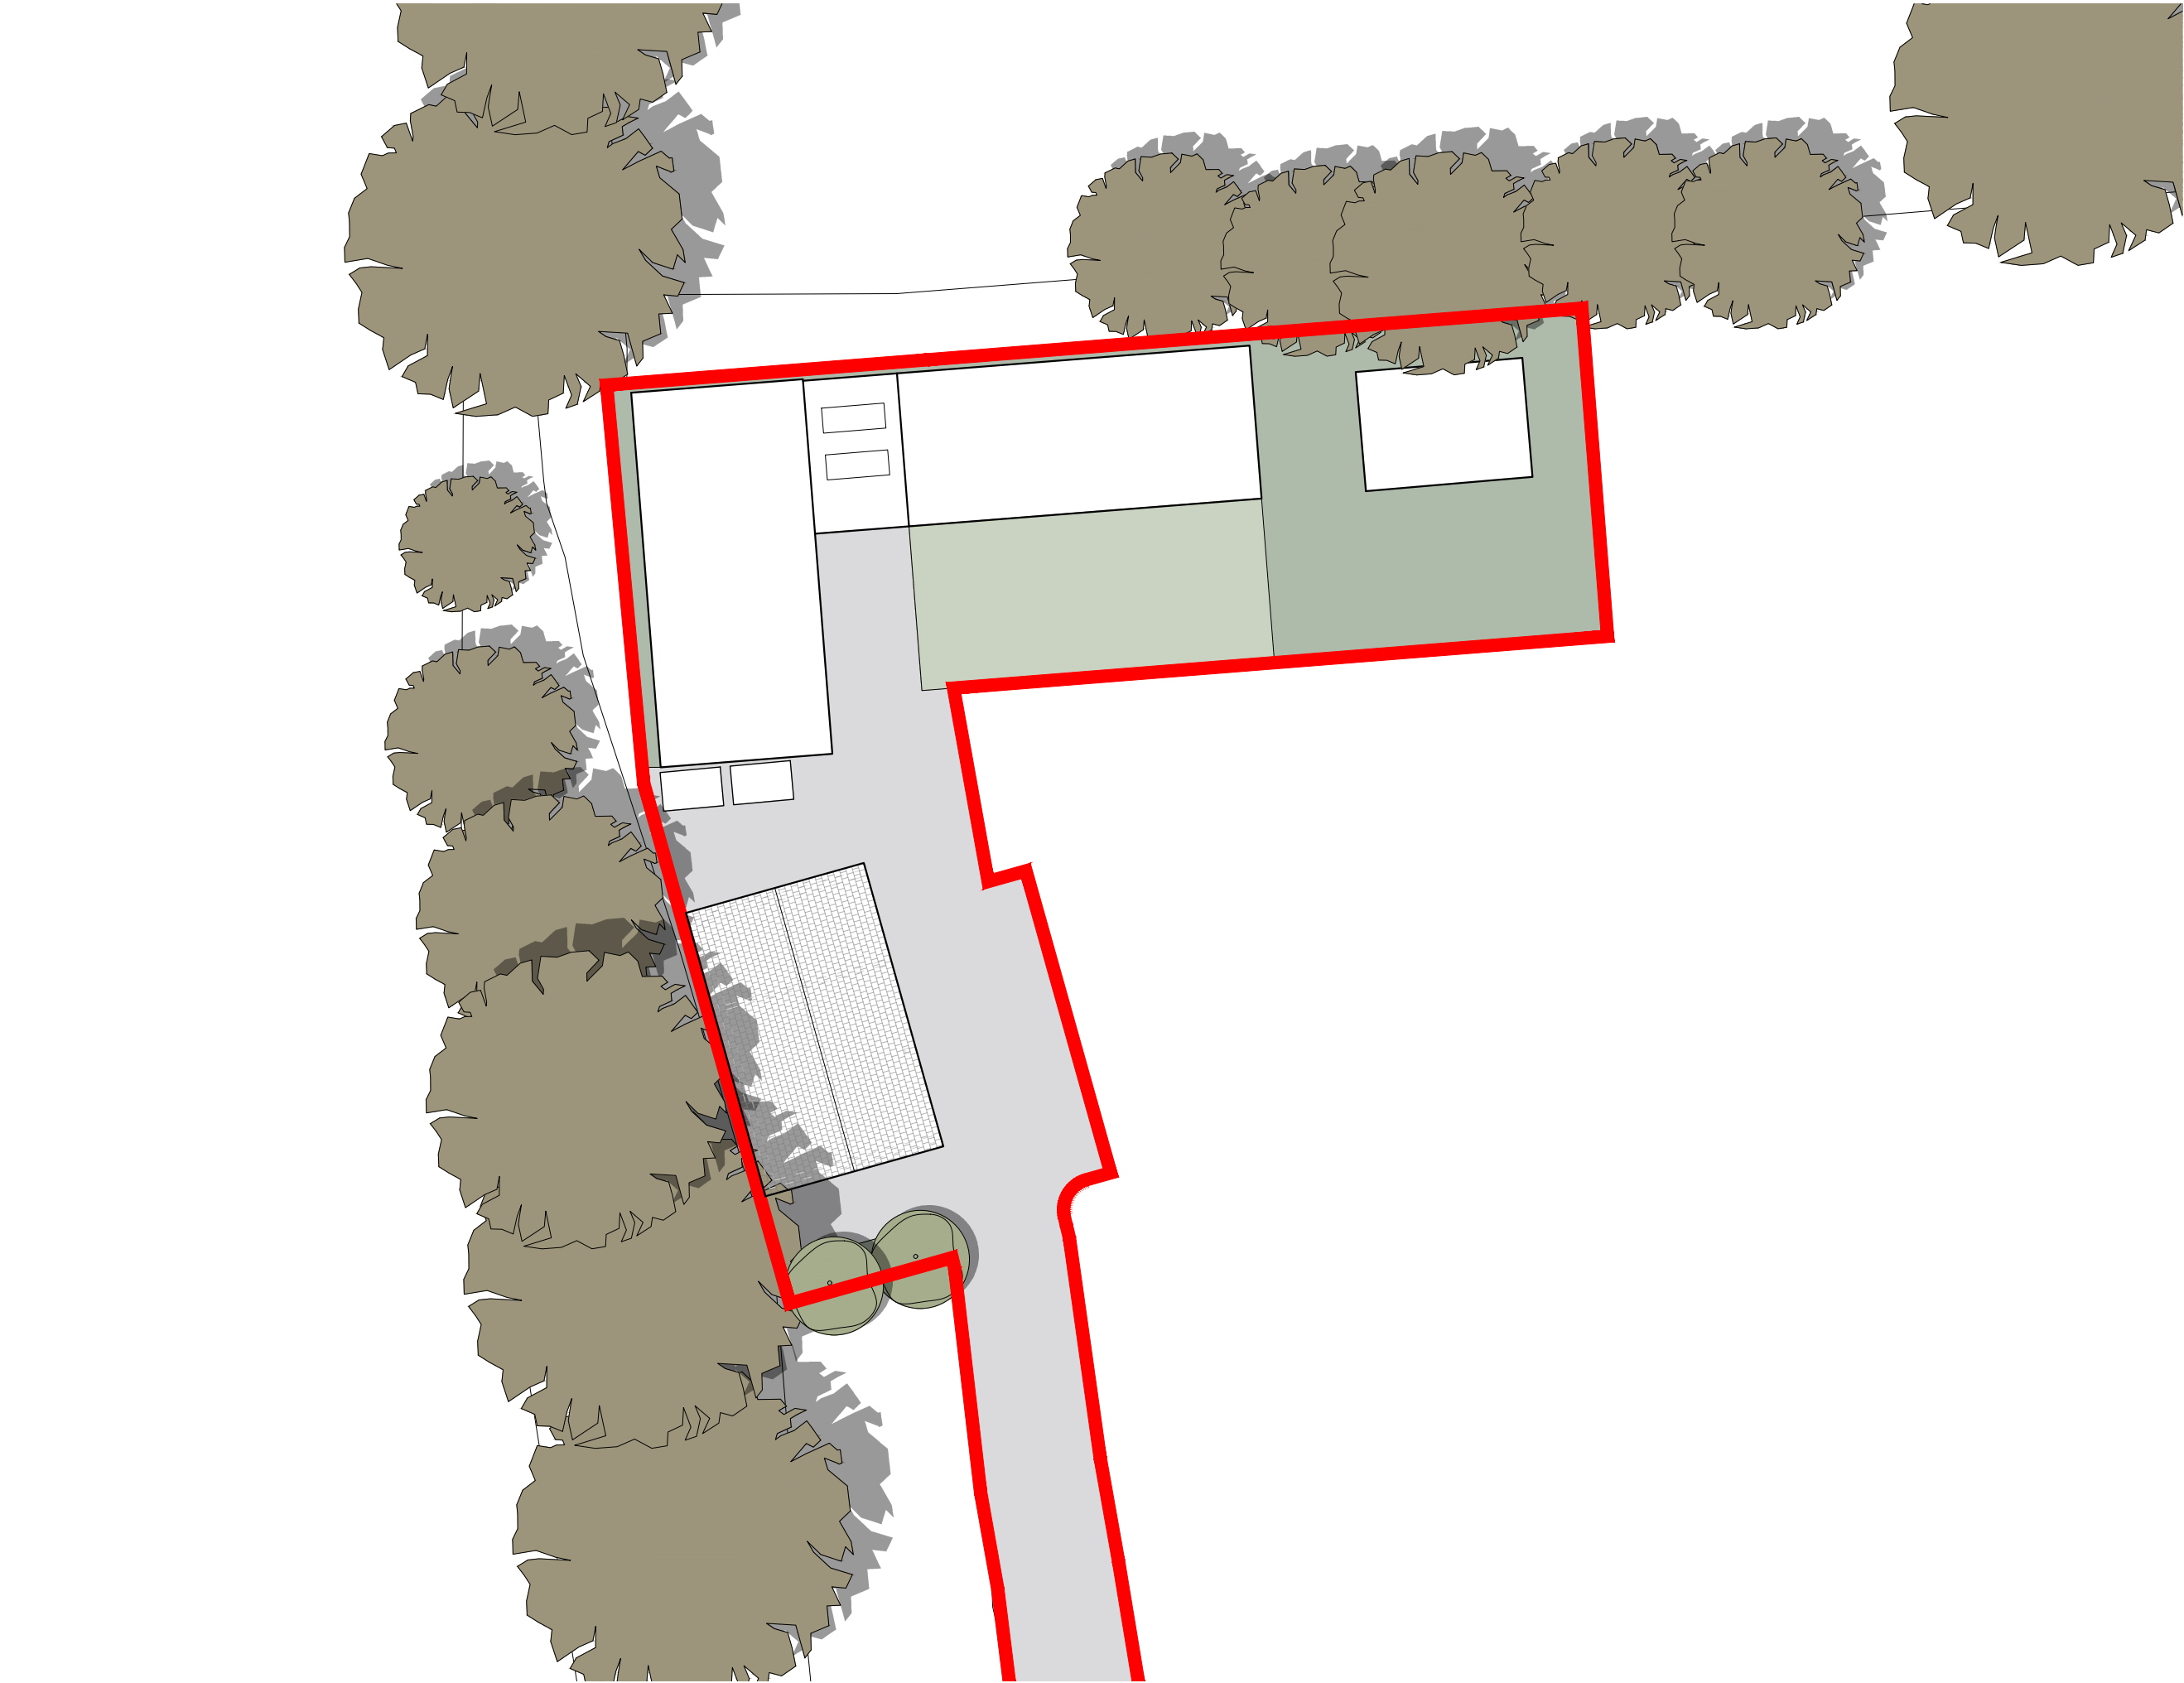

3516.dwg
OS LICENCE NO. 100 022432
Contractors must verify all dimensions on site prior to commencement of works.
DO NOT scale from this drawing. **FOR PLANNING PURPOSES ONLY.** Drawing to be read in accordance with other schematic documentation. It is the responsibility of the client/employer to instruct a suitably qualified specialist to conform with the requirements of the current CDM 2015 Regulations. Client/employer to appoint a principal designer/contractor, as required under the HSE legal requirements. Refer to www.hse.gov.uk for further guidance. © Drawings and designs are copyright of Bloomfields and must not be copied without prior consent.

Notes:

Key:
— Planning Boundary
(523 m²)

Issued for Review and Comment

Revision:	Rev By:	Checked By:
A. 18.05.2026	LM	JP
B. 28.05.2026	LM	JP
C. 08.07.2026	RB	JP



01892 831 600
www.bloomfieldsltd.co.uk
drawing@bloomfieldsltd.co.uk

Client:
Mr Ellis-Lawson

Project:
Proposed Car port

Site Address:
Building at Southbrooks
Danworth Lane
Hassocks, BN6 9LW

Scale:
1:200 @ A3

Drawn By:
LM

Date:
28.05.2026

Checked By:
JP

Drawing Title:
Proposed Block Plan

St: | Job No: | Drawing No: | Rev:

/ .3516.030.C

