


Highway, Ashurst Wood, West Sussex RH19 3SD

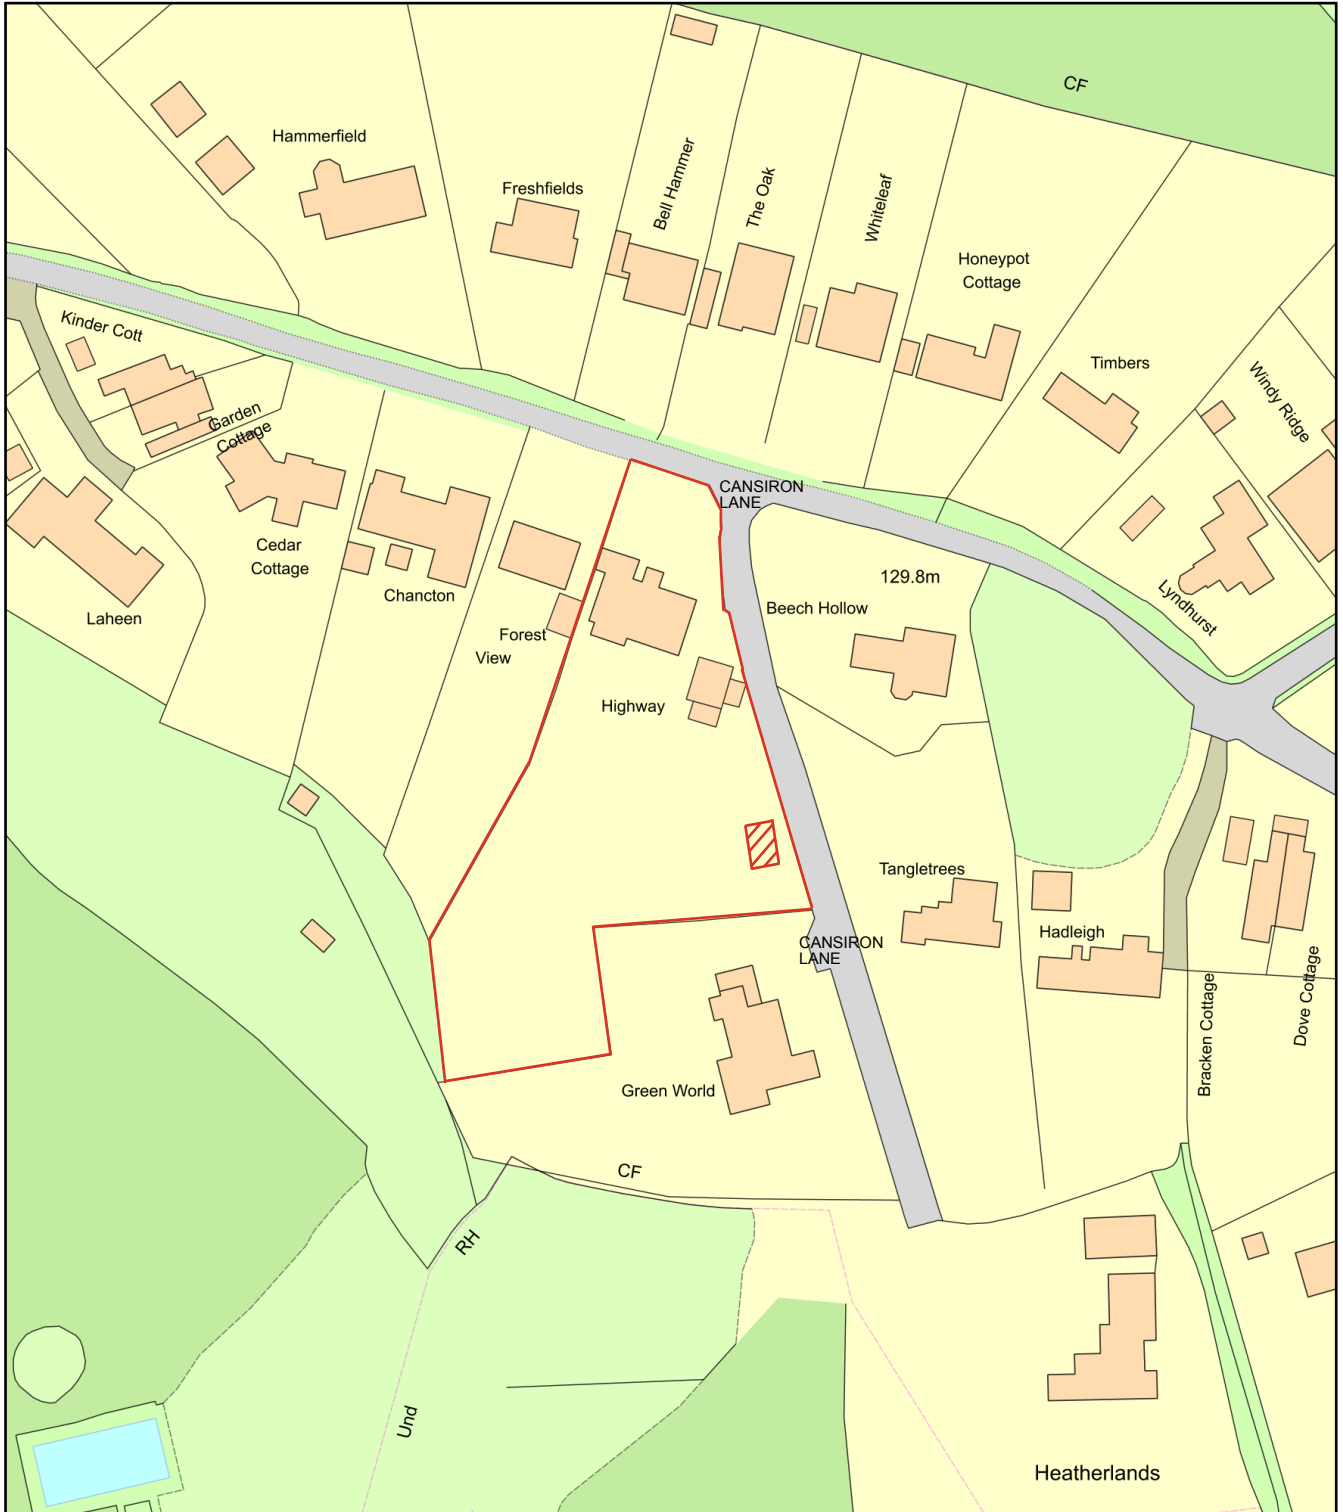

0 50
Metres



Plan Produced for: NM Design

Date Produced: 17 Dec 2024

Plan Reference Number: TQRQM24352101344910

Scale: 1:1250 @ A4