



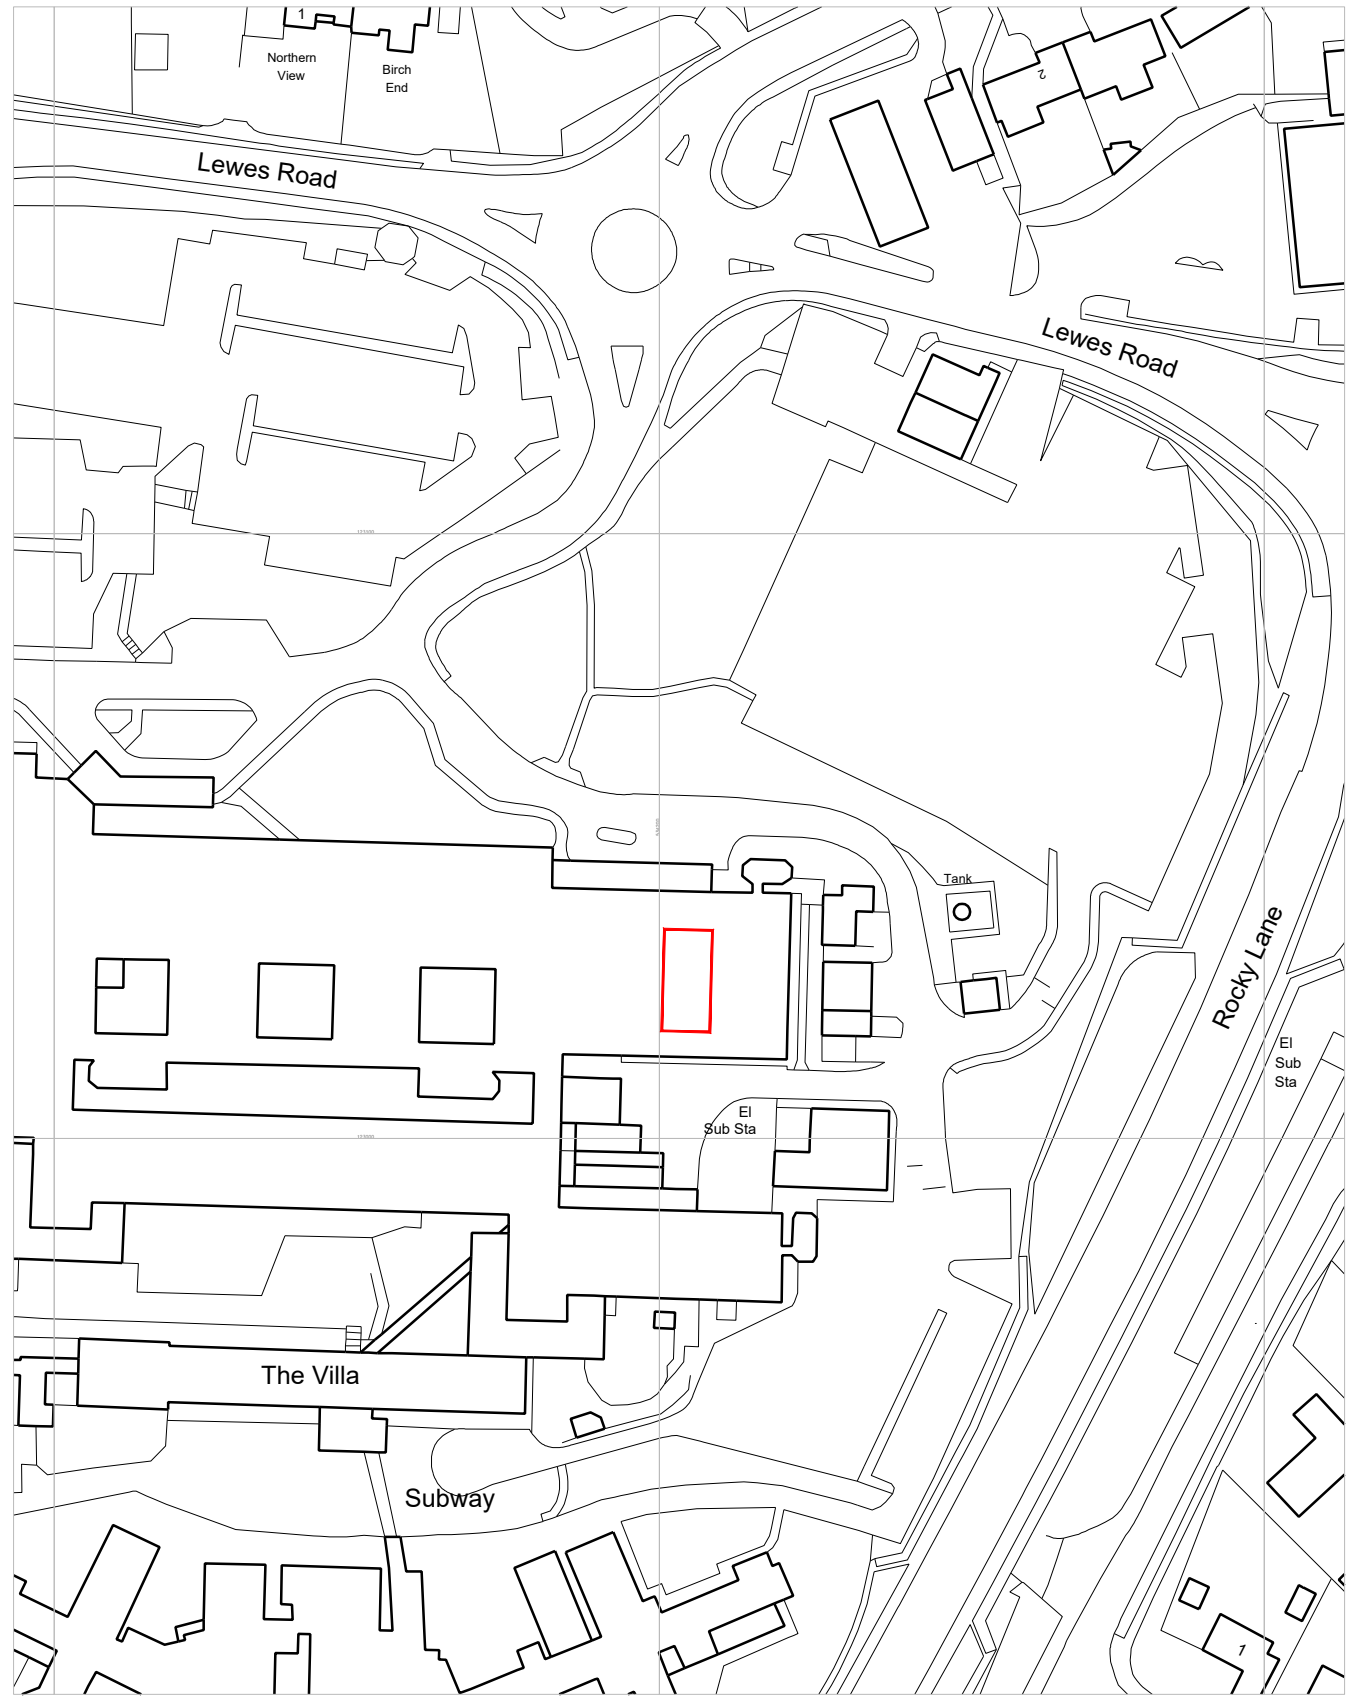


Ordnance Survey, (c) Crown Copyright 2026. All rights reserved. Licence number 100022432


Location Plan
1:1250@A1

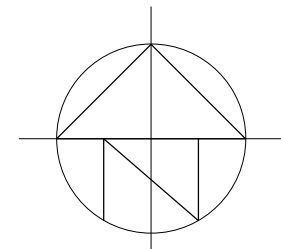

Scale in Metres
0 10 20 30 40 50 100

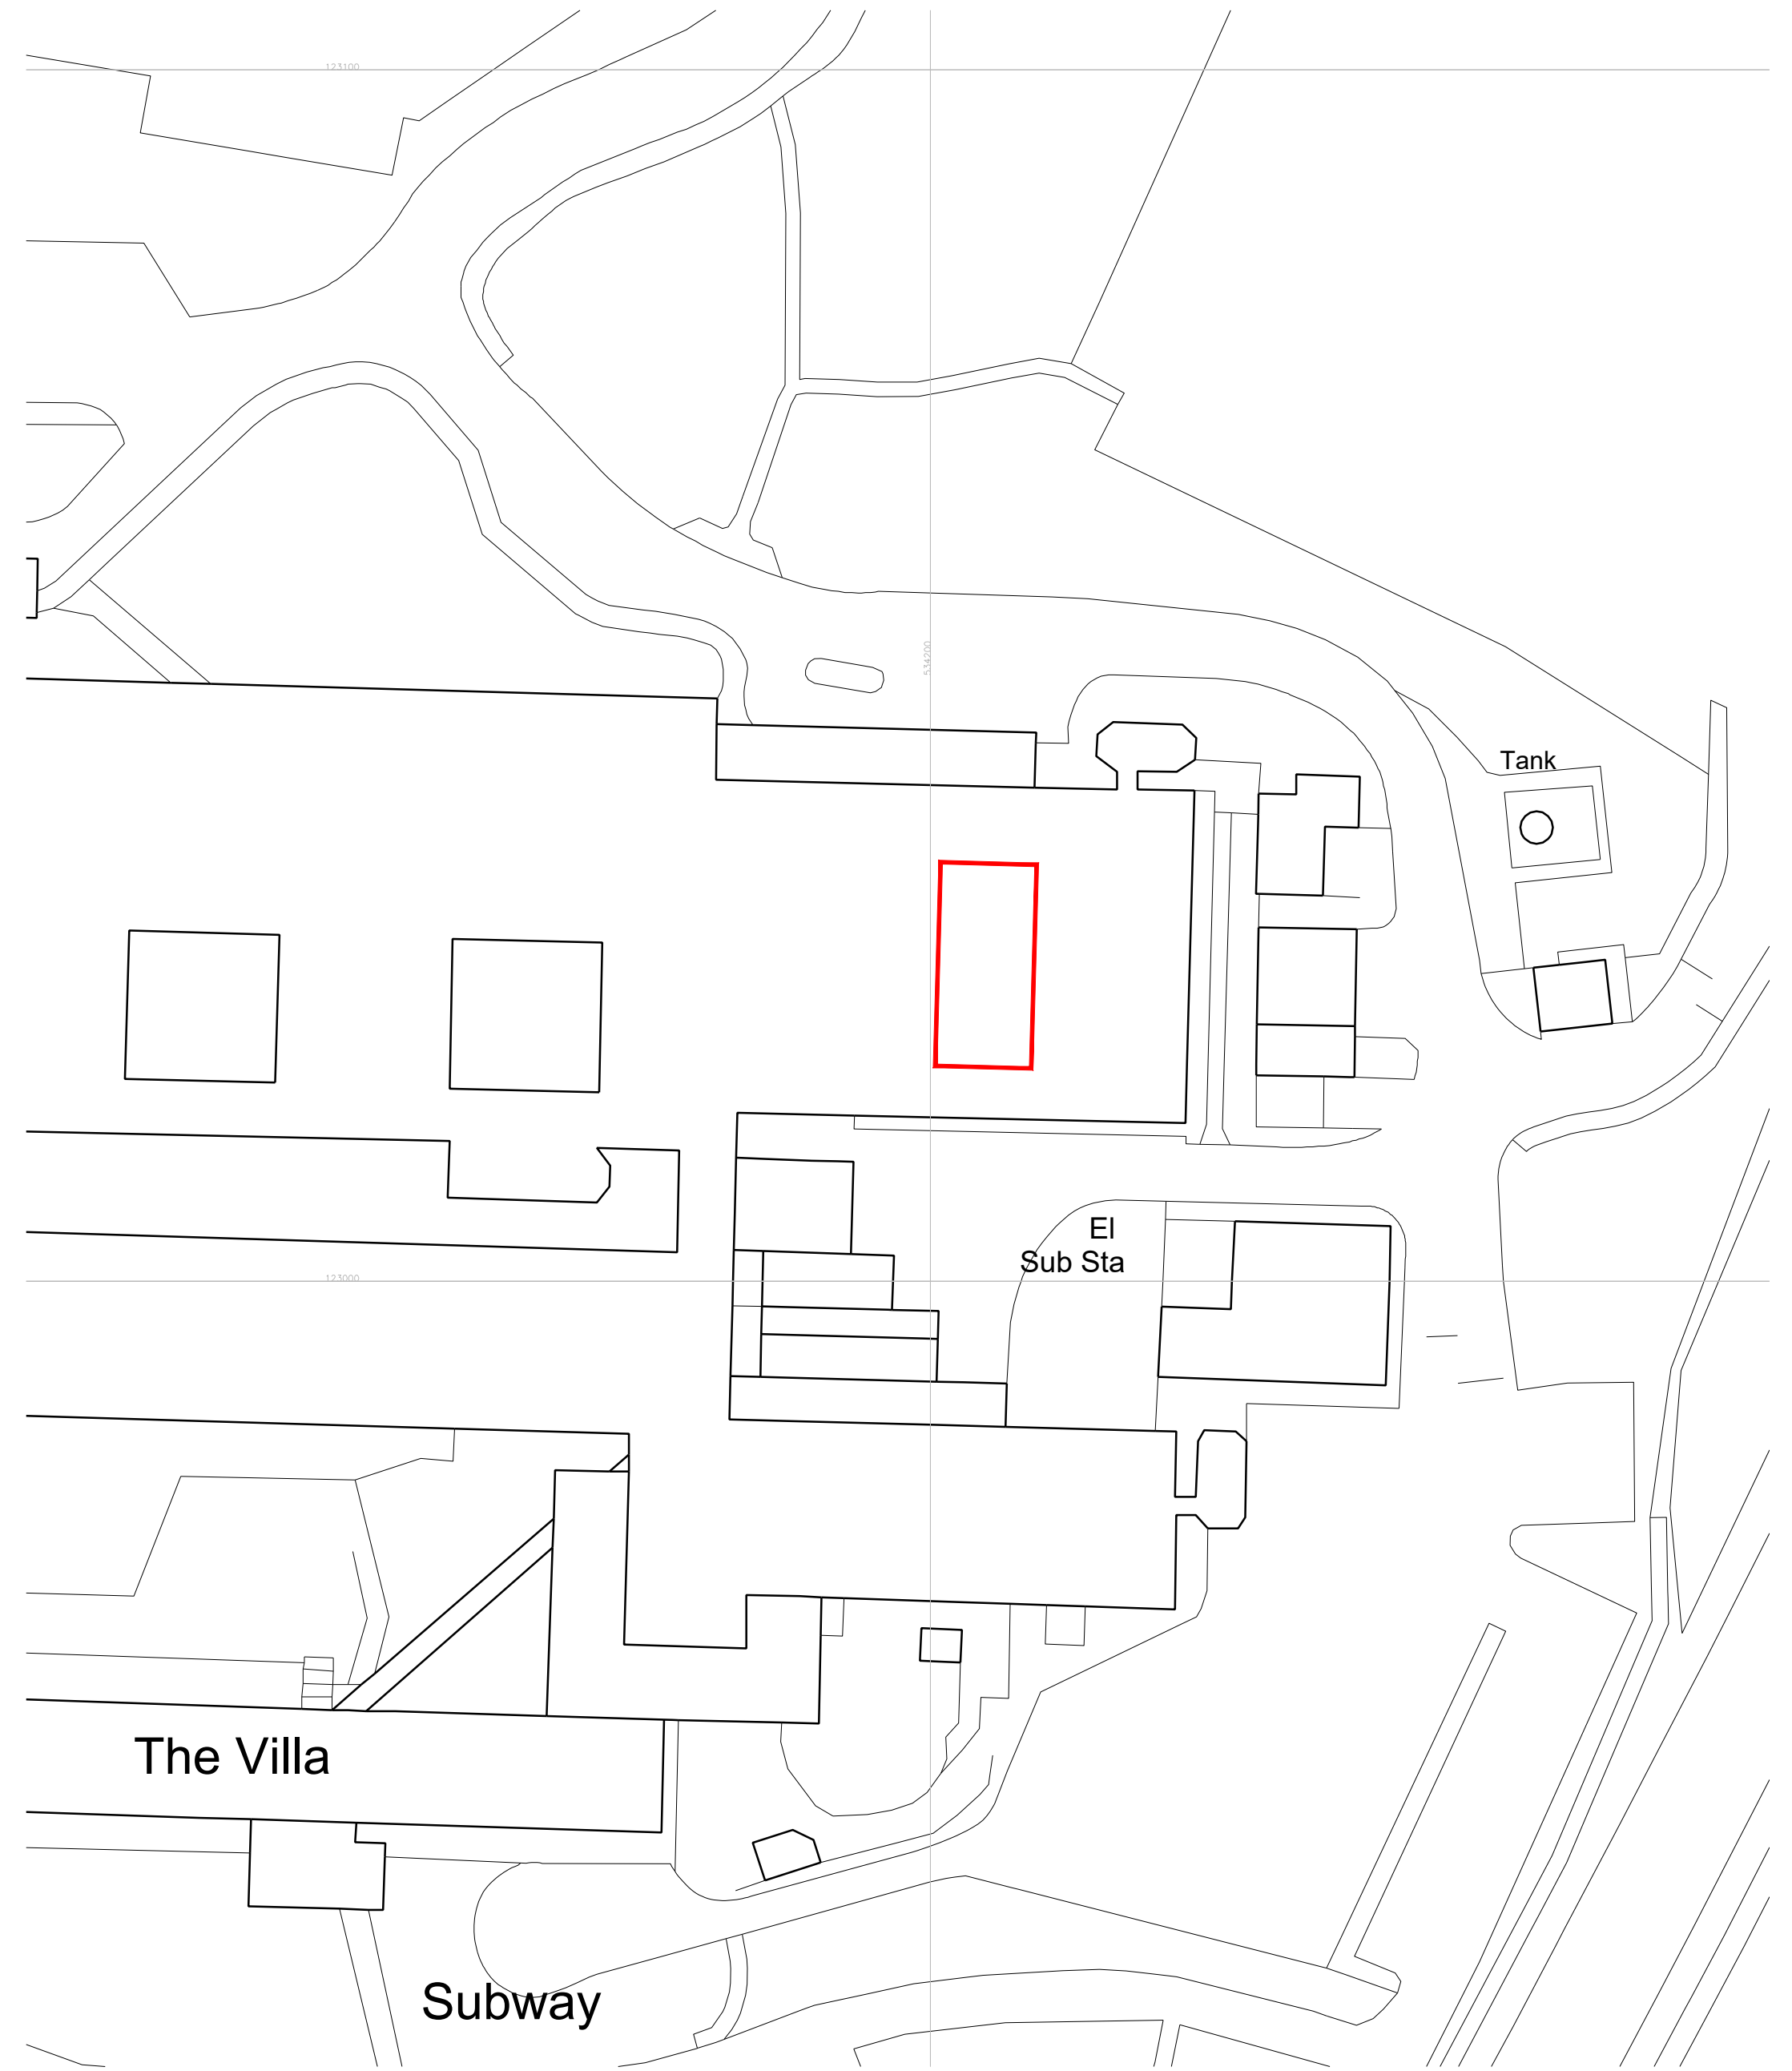

Block Plan
1:500@A1

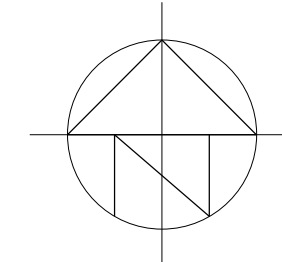

Scale in Metres
0 5 10 15 20 30 40 50