


NOTE:
The contractor is to check all site dimensions and levels before work starts and report any discrepancies.

This drawing must be read with and checked against all structural and other specialist drawings, specifications and bills of quantities. Report any discrepancies.

The contractor is to comply with all current British Standards and Building Regulations whether or not specifically stated on these drawings.




Proposals shown hatched red

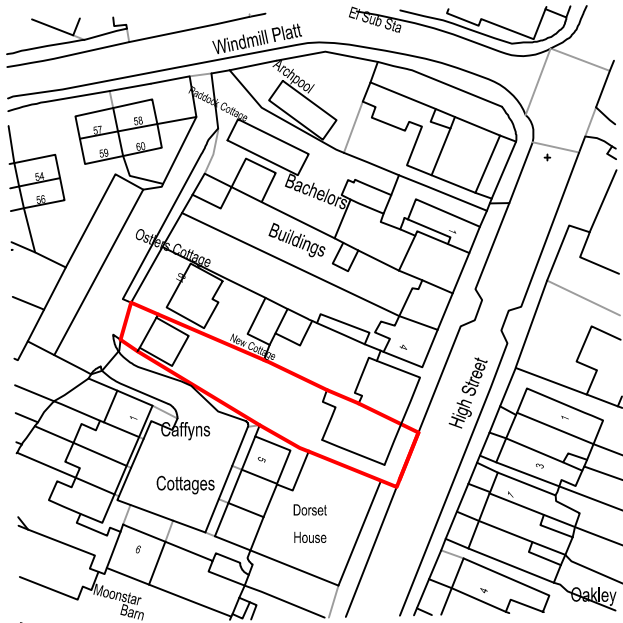

Mapping contents © Crown copyright and database rights 2024 Ordnance Survey 100035207

Location Plan 1:1250

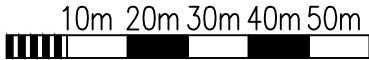

1:1250 Scale Bar



1:500 Scale Bar

-	-	-	-
Rev.	Date	Description	By

Mapping contents © Crown copyright and database rights 2024 Ordnance Survey 100035207
Block Plan 1:500

Client Mr and Mrs Amin		Drawing Title Location Plan & Block Plan	Copyright (c) 2024 of: Sussex Architectural Services Wicket View, Cuckfield Lane Warninglid, West Sussex Telephone: (01444) 461720 e: info@sussexarchitecturalservices.co.uk w: www.sussexarchitecturalservices.co.uk		Scale 1:1250 1:500 @ A3	Drawing Number 24-102-Loc
Project Handcross Newsagents, High Street, Handcross					Date October 2024	
					Drawn -	