


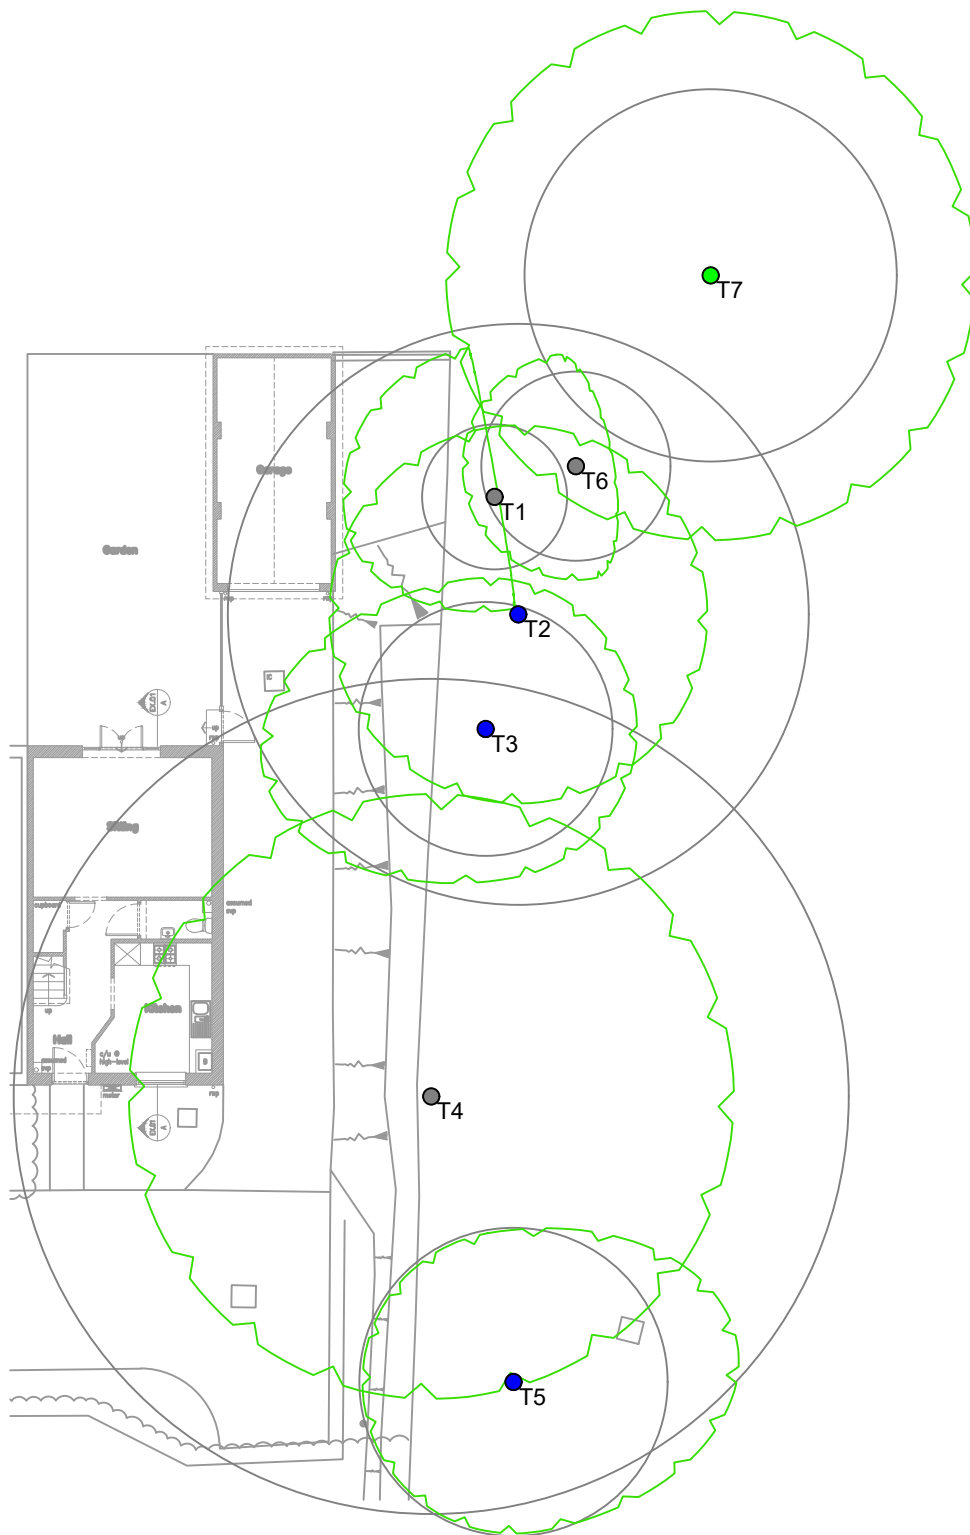

Tel. 07759482934
www.absolutearb.com

Site: 37 Knights Close


1:200 @ A4

Drawing Title: Tree Constraints Plan

Rev A
July 2025

Key:

- Category A
- Category B
- Category C
- Category U

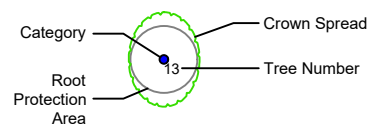

NOTE: Tree/group numbers marked have approximate locations.