


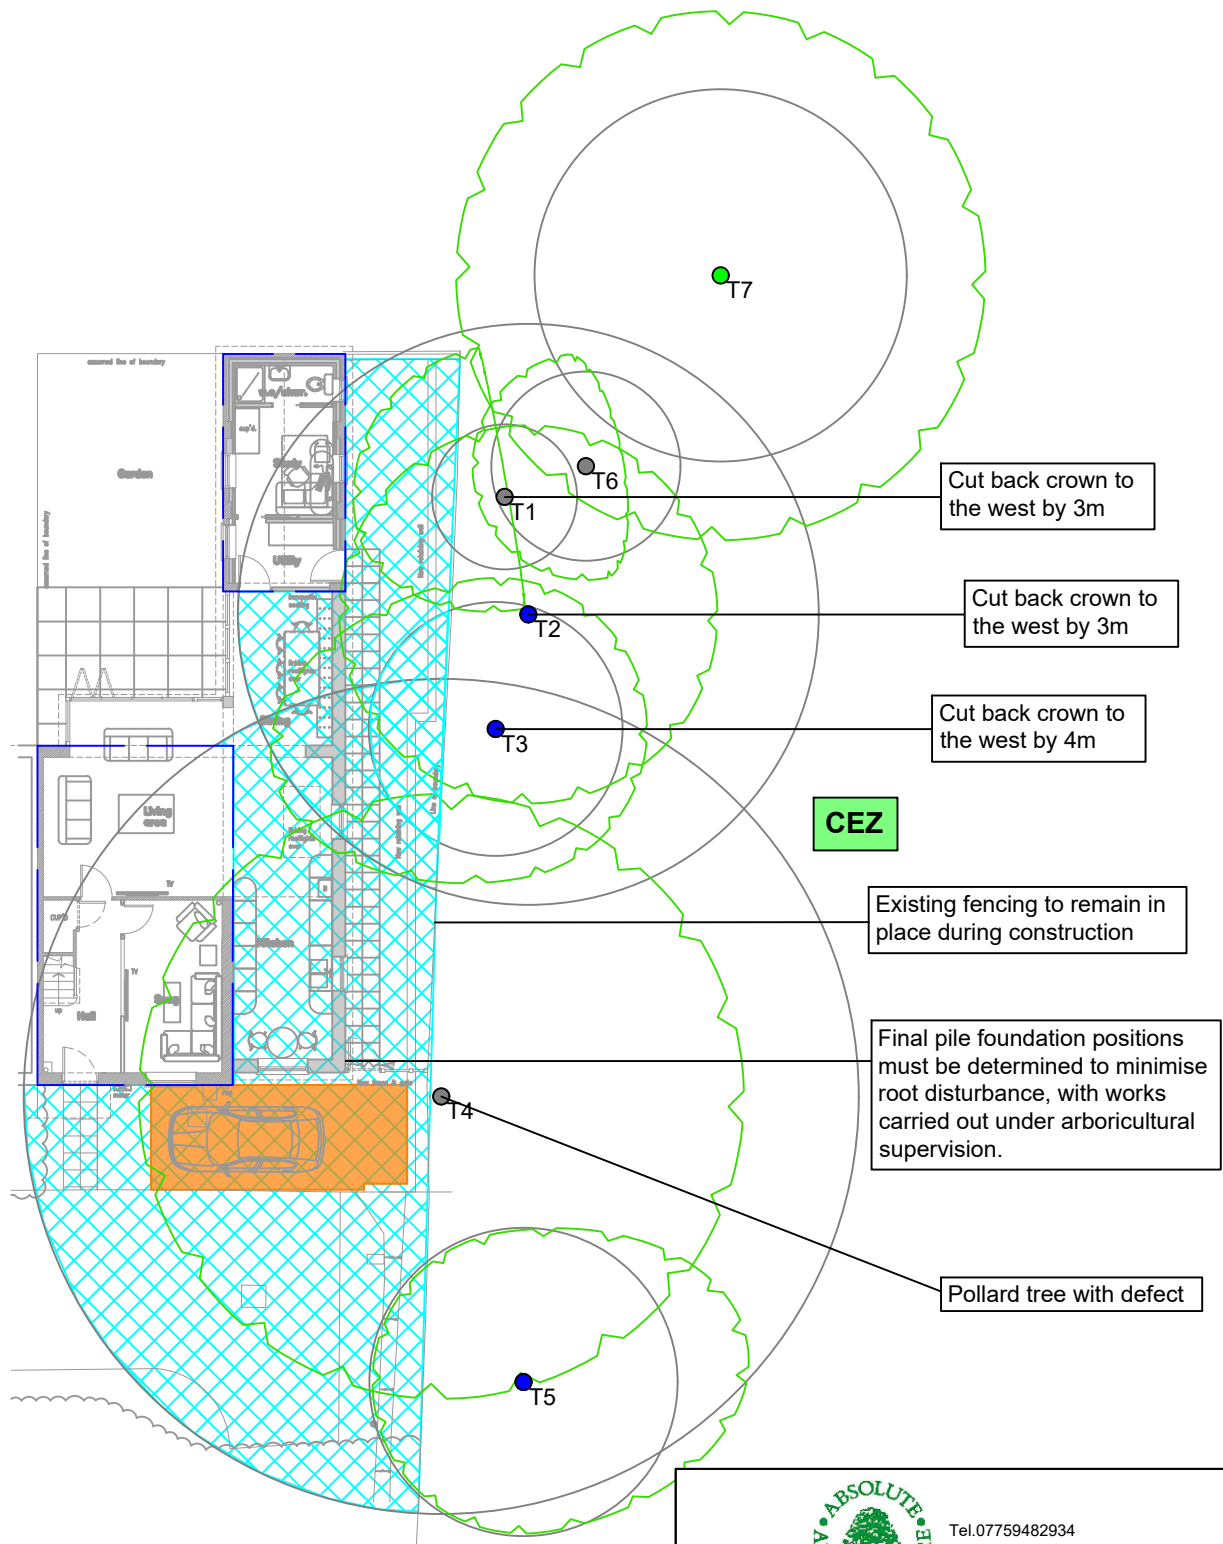

Tel. 07759482934
www.absolutearb.com

Site: 37 Knights Close, Haywards Heath, West Sussex,
RH16 1AB


1:200 @ A4

Drawing Title: Tree Protection Plan

August 2025

Key:

- Category A
- Category B
- Category C
- Category U
- Cellular Confinement System
- Outline of Existing Buildings
- Note: Footings must be Pile & Beam. Adjustment must be allowed to avoid damage to roots.
- Category 13
- Root Protection Area
- CEZ Construction Exclusion Zone
- No dig and area where ground boards must be implemented
- Crown Spread
- Tree Number

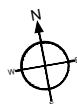

5m 10m

NOTE: Tree/group numbers marked have approximate locations.