



Note :
Planning issue only, not for construction.
This drawing and design is protected
under copyright, and it shall not be
reproduced in whole or part without our
prior consent. © The RPP 2024

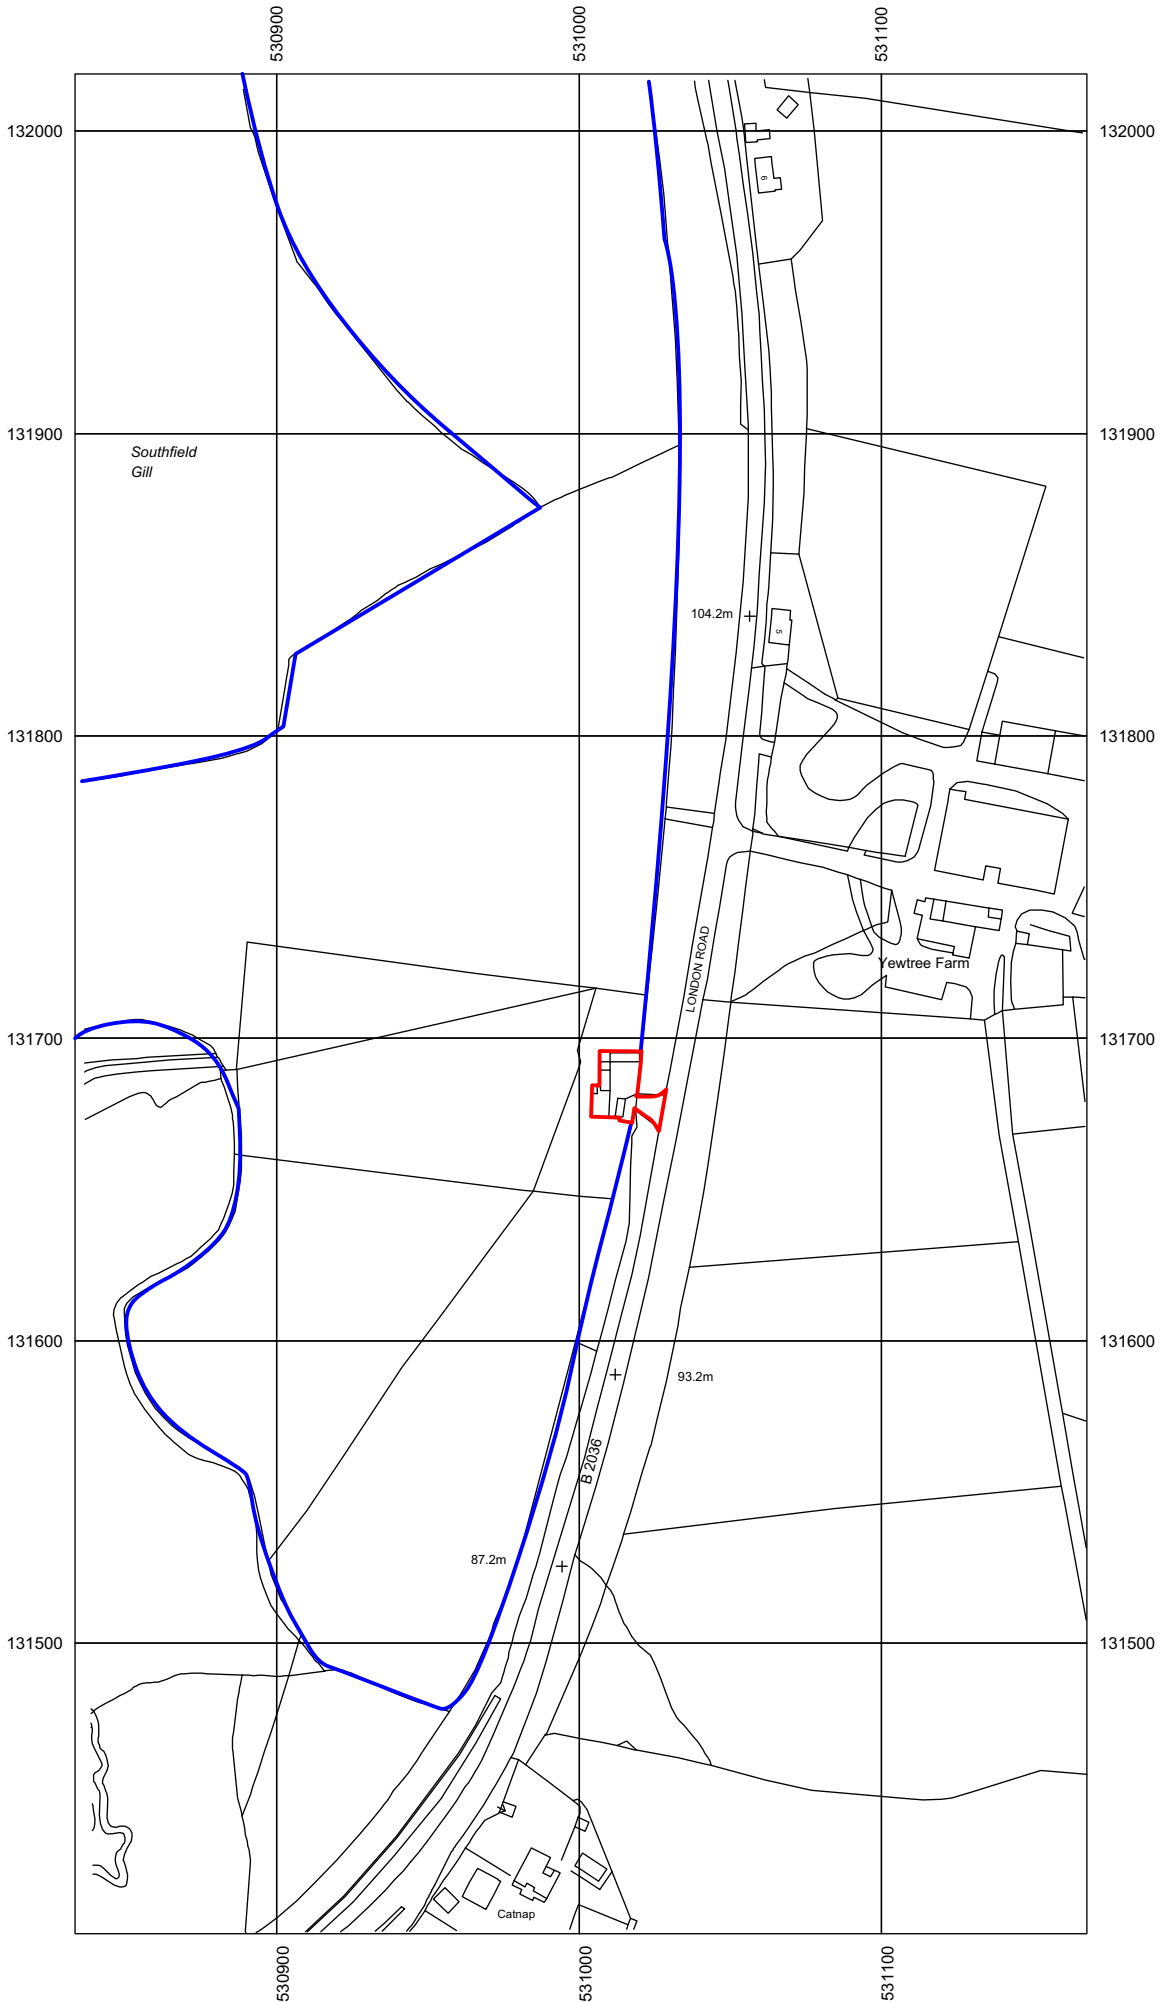

- Application area and access
- Other area in same ownership

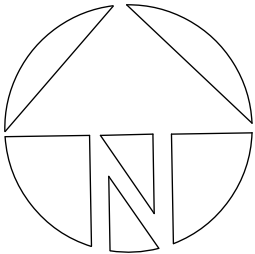

0 100 m
1:2500 SCALE on A3

THE
RURAL PLANNING
PRACTICE

CIRENCESTER 01285 323200 | CRANBROOK 01580 201888
office@TheRPP.co.uk www.theruralplanningpractice.co.uk

ISSUE : PLANNING	Client	Mr A Coveney	
	Address	Equestrian Yard near Kings Farmhouse, London Road, Balcombe RH17 6QA	
	Drawing Title	Convert Equestrian Building to One Single Dwelling Location Plan	
	Scale	1:2500 on A3	Drawing No.
	Date	Oct 2024	5081 01
	Rev		