


DO NOT SCALE : All dimensions are to be checked and confirmed on site. All discrepancies are to be reported to this Office.
This drawing and design is protected under copyright, and it shall not be reproduced in whole or part without our prior consent.

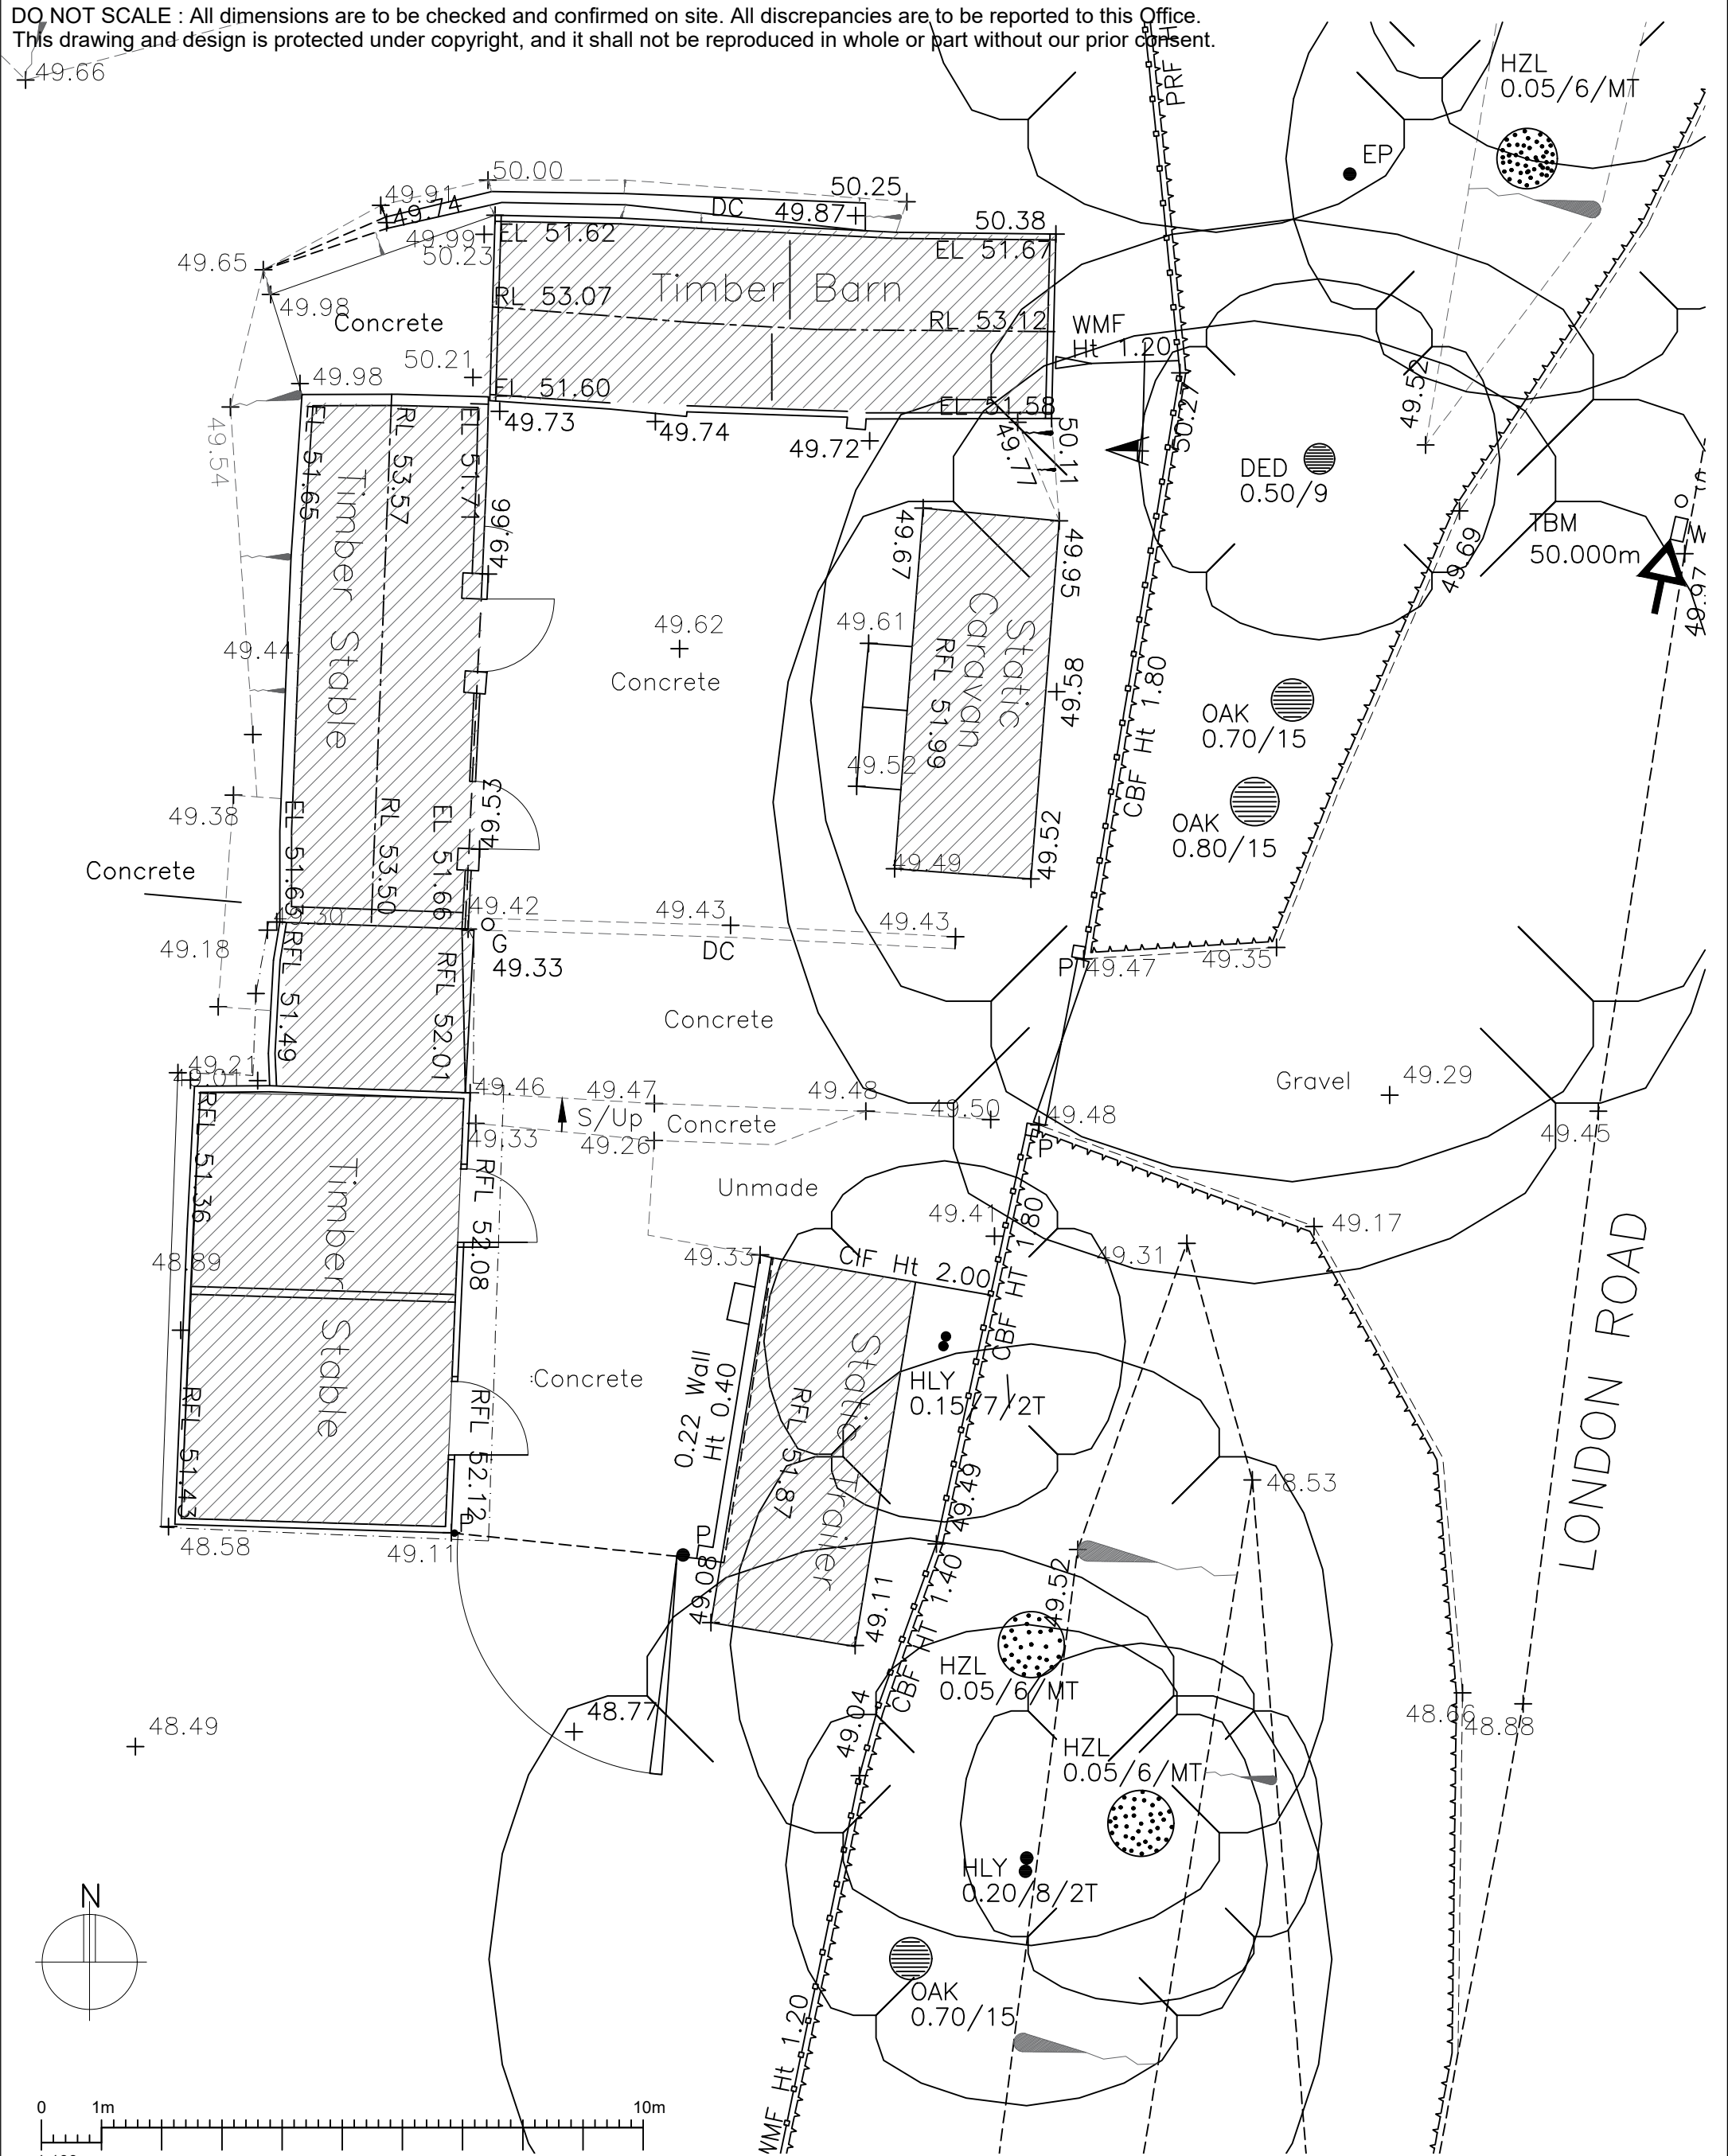

EQUESTRIAN YARD NEAR KINGS FARMHOUSE, LONDON ROAD, BALCOMBE RH17 6QA

PROPOSED CONVERSION TO DWELLING

EXISTING GROUND FLOOR LAYOUT

SCALE	1:100 @ A3		
DATE	JAN 2024	DRAWN BY	P,O,
CLIENT			
DRAWING NO.	792 - 01		REV. A

OLSON DESIGN GROUP
INTERIOR & ARCHITECTURAL DESIGN

PILGRIMS COTTAGE, PILGRIMS WAY,
WESTWELL ASHFORD, KENT TN25 4NQ
pennyolson7@hotmail.com
07788972736