





2. BLOCK / SITE PLAN

SCALE
1 : 500

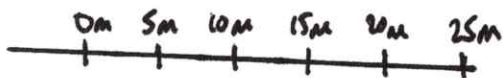

LENGTH

- ① 5.25m: 2625m
- ② 9.75m: 4875m

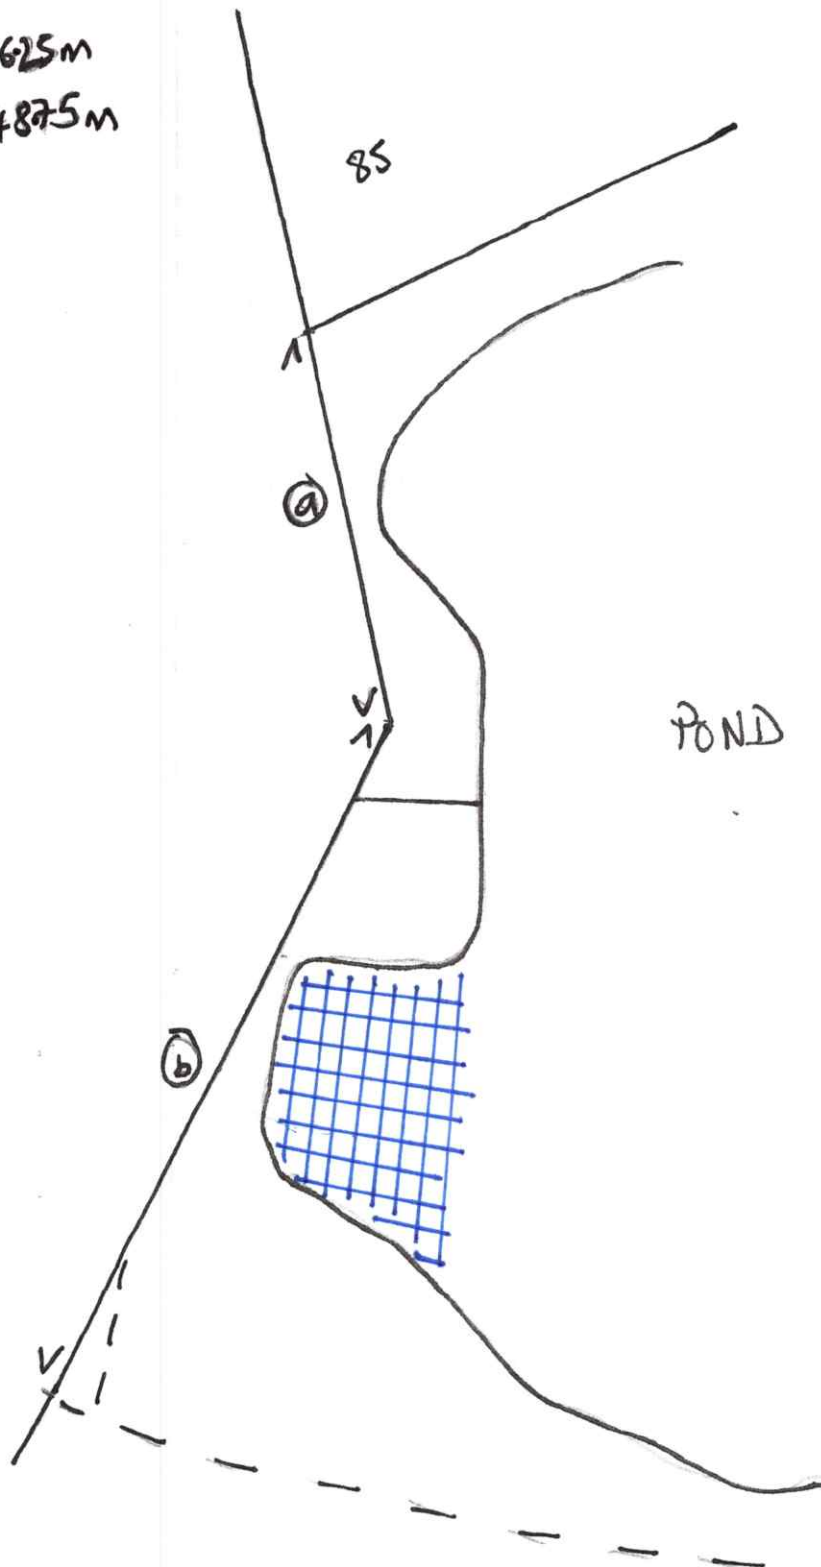

48 LUCASTES AVENUE, HAYWARD HEATH
RH16 1JY.