
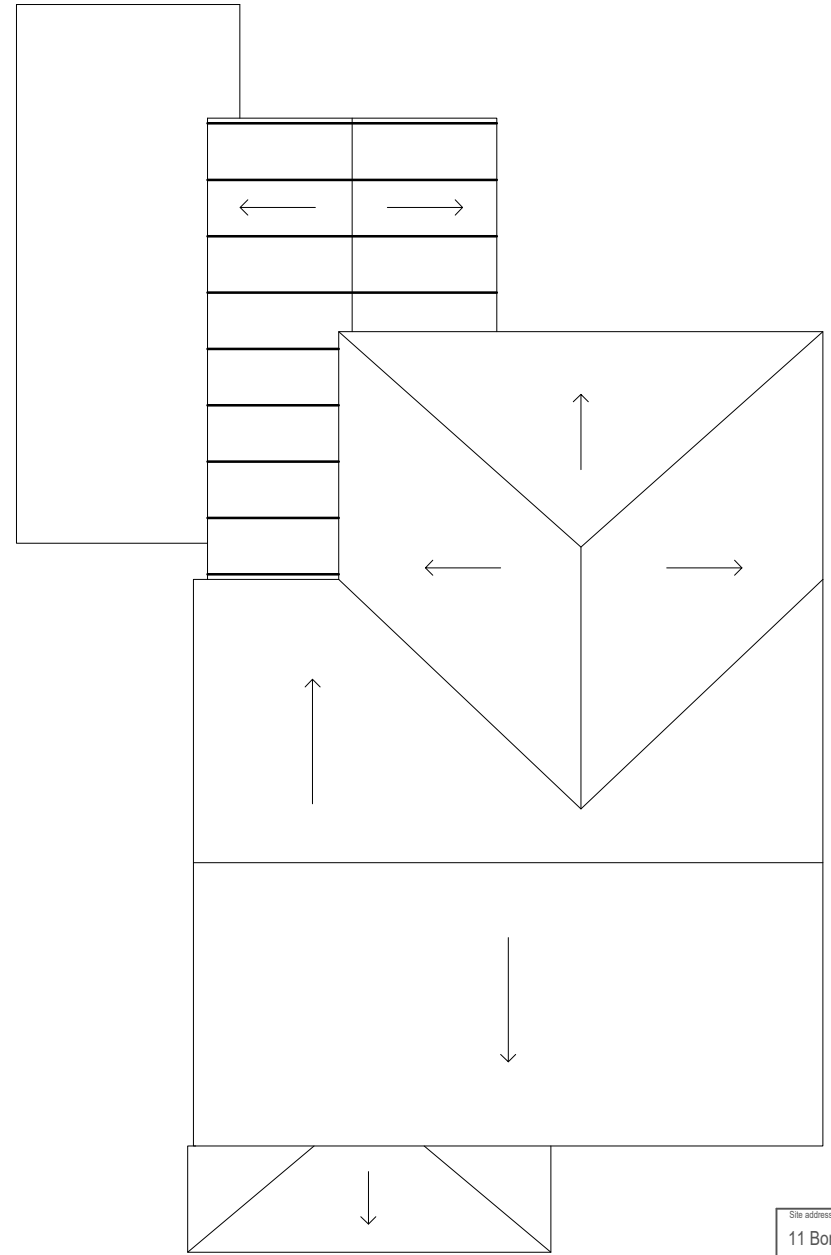
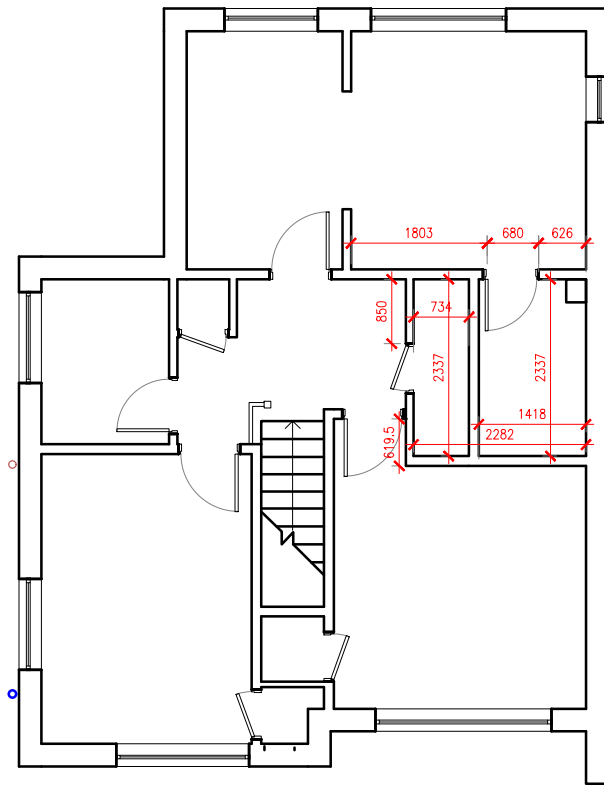


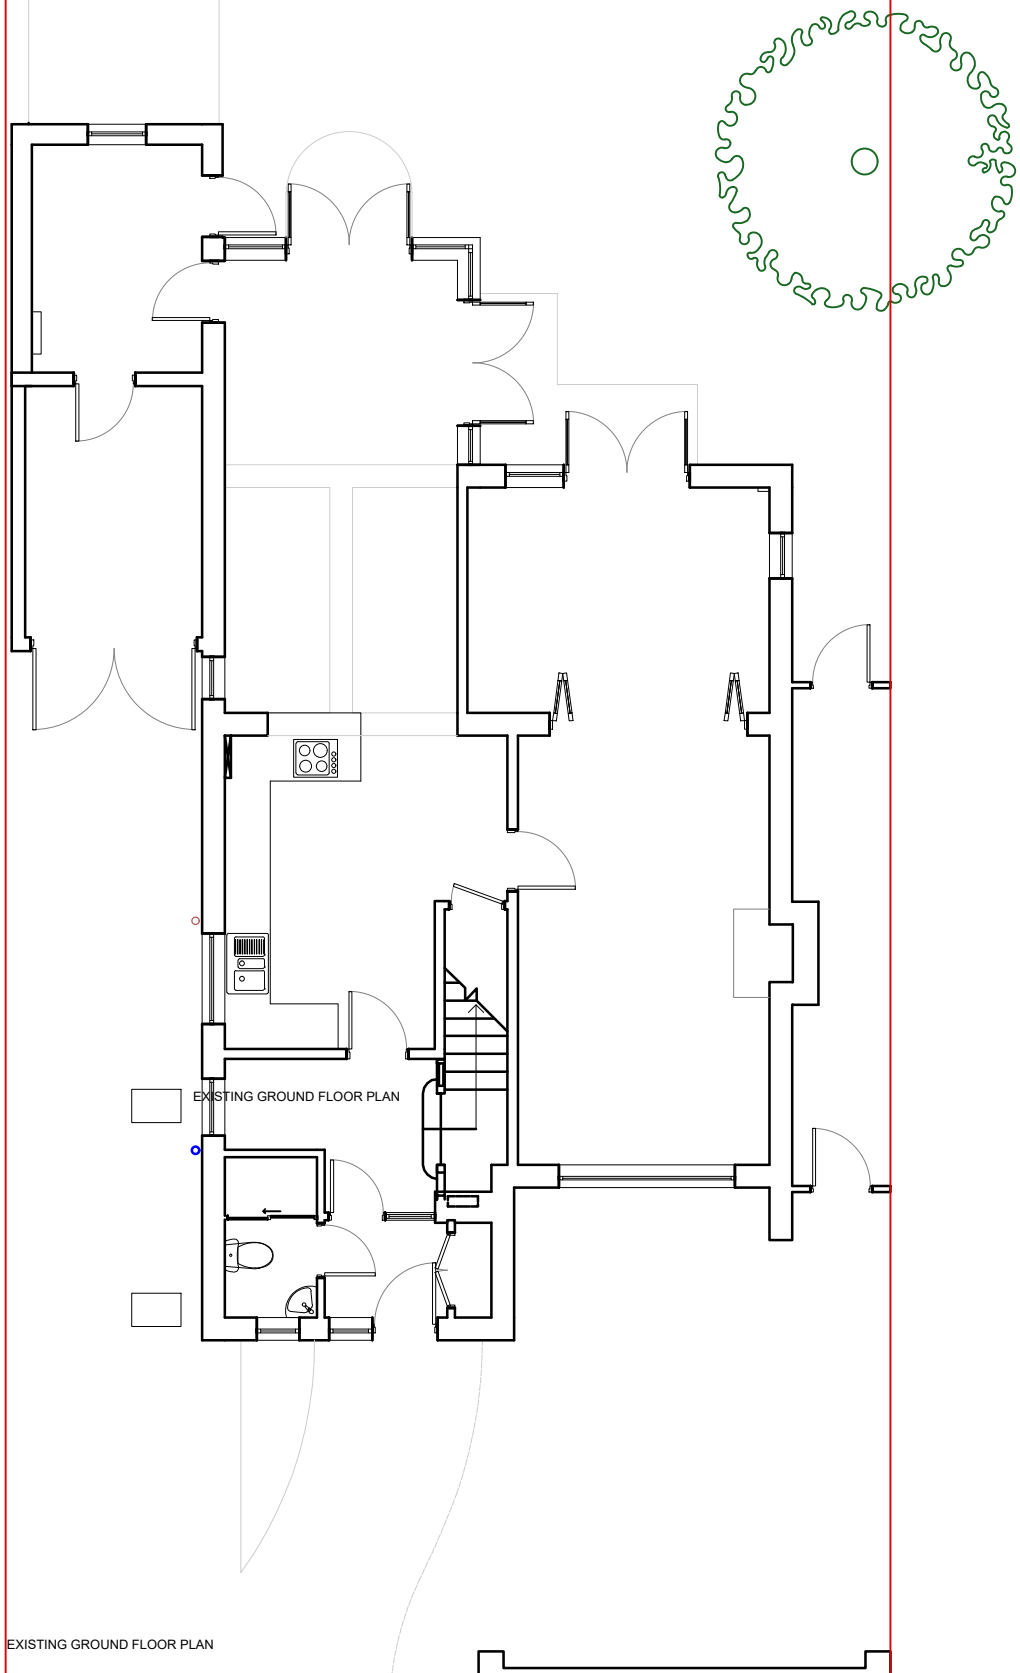

Site address 11 Bonnywood Drive, Hassocks		
Job Title Residential Extension and internal remodelling		
Existing Plans		
buchan rum 9 SAVILL ROAD LINDFIELD WEST SUSSEX RH162NY E : info@buchanrumarchitects.co.uk T : 01444 239019		
Scale 1:100	Size A3	
09/2025	Dim By BRA	
Project number 25_117	Drawing number PL_102_00	Rev. 01