



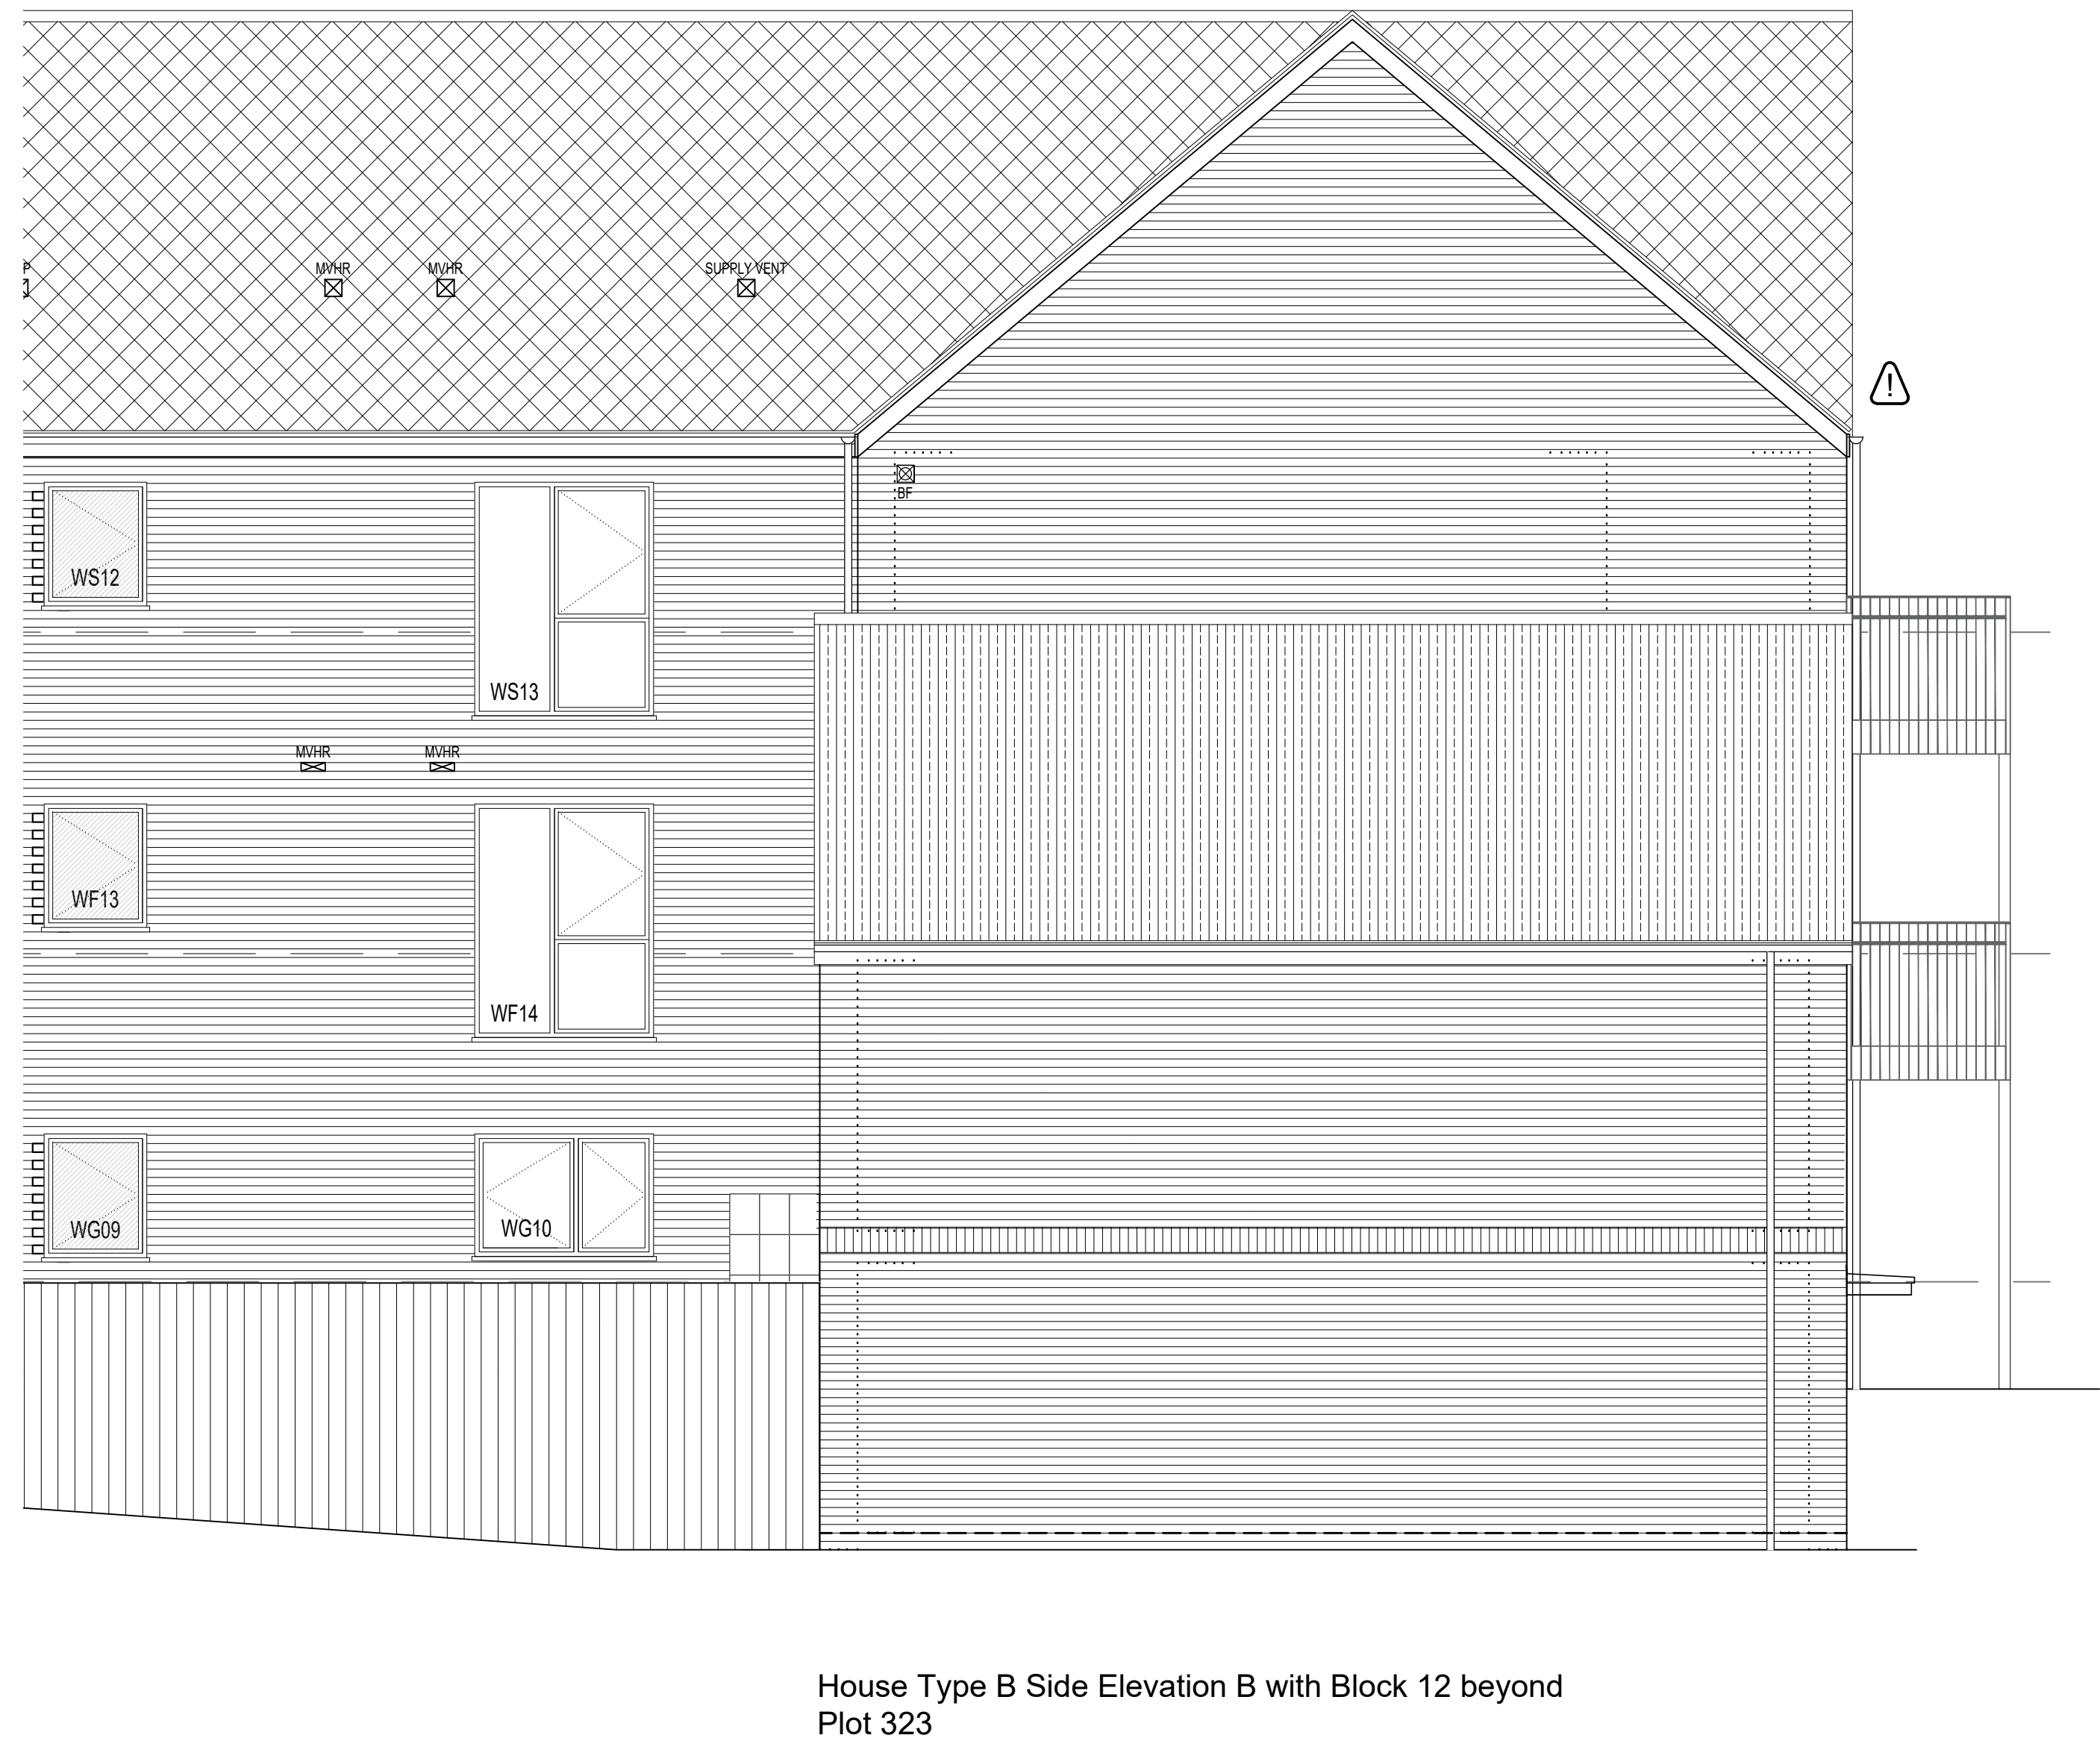

P1	11.11	ISSUED FOR INFORMATION
Rev:	Date:	Revision History:

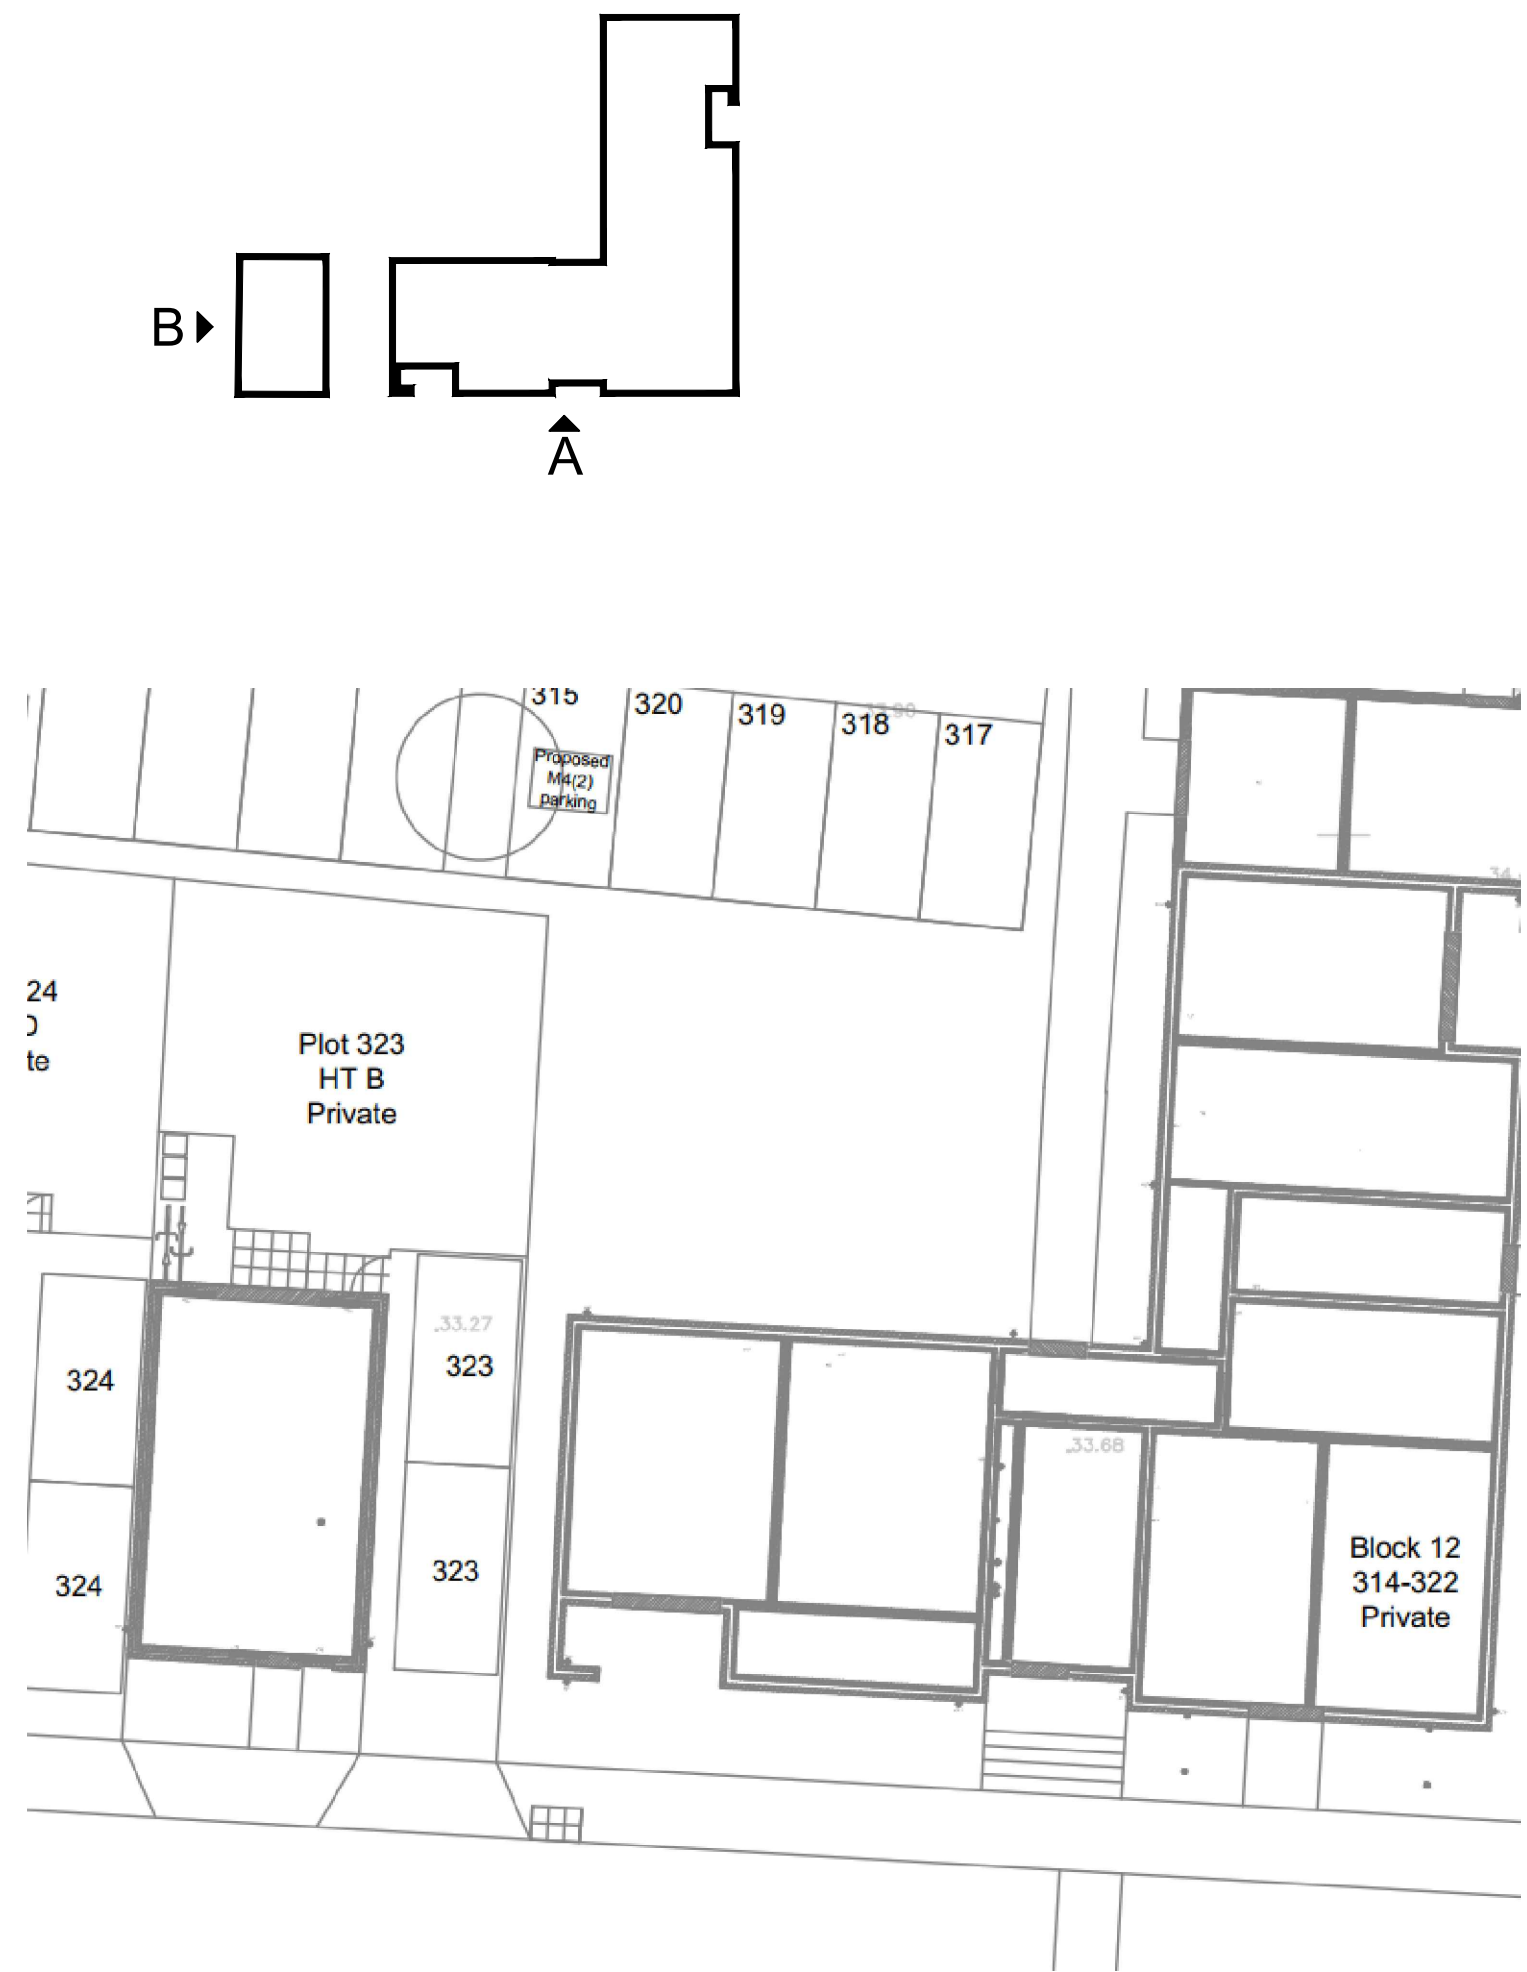

Project:
PREEKS FARM, BURGESS HILL
RESIDENTIAL PHASE 3

Designed By:	Name:	Date:	Checked By:	Name:	Date:
Drawn By:	KJ	JUNE 2024	Approved:	JB	JUNE 2024

Scale:
1:50 @ A0

Status:
CONSTRUCTION

Drawing Title:
APARTMENT BLOCK 12 AND PLOT 323
ELEVATIONS

Drawing No:	Rev:
S0035_HB3_PL110	P1