


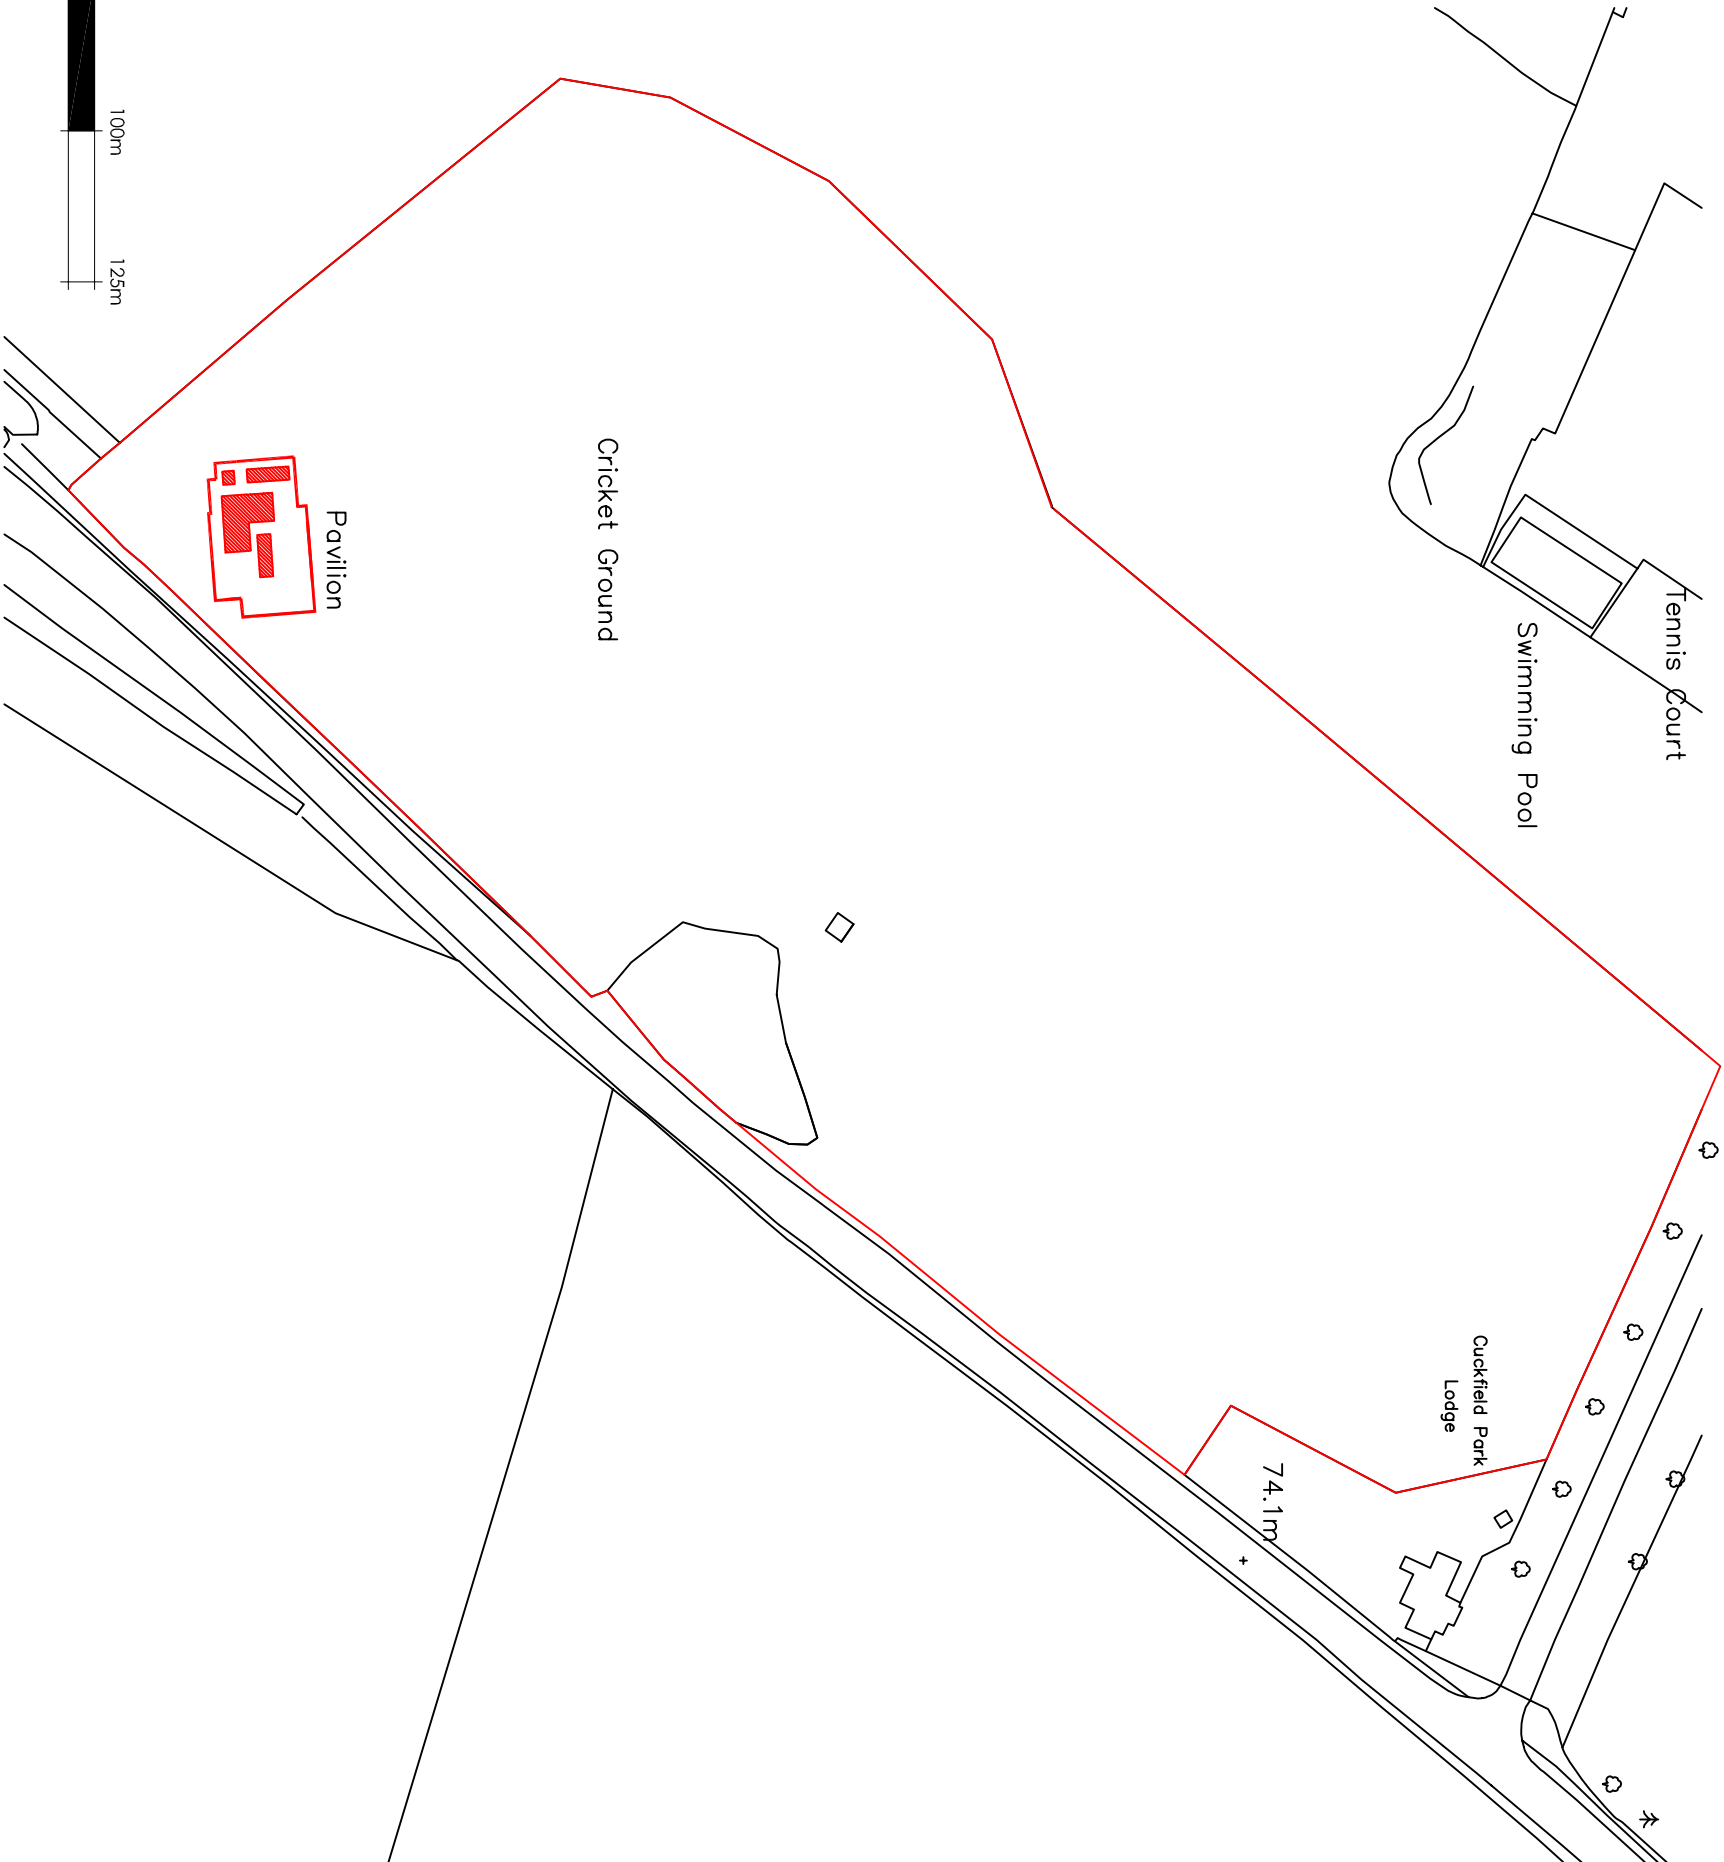

REV.	DATE	BY	AMENDMENT	CHK.

SITE PLAN

2 Lucotter Way, Fiddesham Road,
Haywards Heath,
West Sussex, S26 1HE
Tel: 01444 444444
R17@goldboxer.co.uk
www.goldboxer.co.uk

NOTES:
DO NOT SCALE OFF THE DRAWING UNLESS FOR PLANNING PURPOSES.
CHECK ALL DIMENSIONS ON SITE BEFORE ANY WORK IS COMMENCED.
ALL GOODS MATERIALS AND WORKMANSHIP MUST CONFORM WITH CURRENT
BUILDING REGULATIONS, BRITISH STANDARDS AND CODES OF PRACTICE.
COPYRIGHT OF THE DRAWING IS RESERVED BY GOLD BOXER/CRAWFORD LLP
NO PARTS MAY BE REPRODUCED WITHOUT WRITTEN
CONSENT.

CLIENT:	Cuckfield Cricket Club
PROJECT:	Cuckfield Cricket Club, South Street, Cuckfield, RH17 5AB

DRAWING:	
Site/Block Plan	