


AMENDMENTS				
Rev No.	Date	Issued by	Description	
P1	08/11/2024	GU	Issued to client for comment	
P2	07/01/2025	GU	Issued to client for comment	
P3	02/04/2025	SE	Issued to planning	

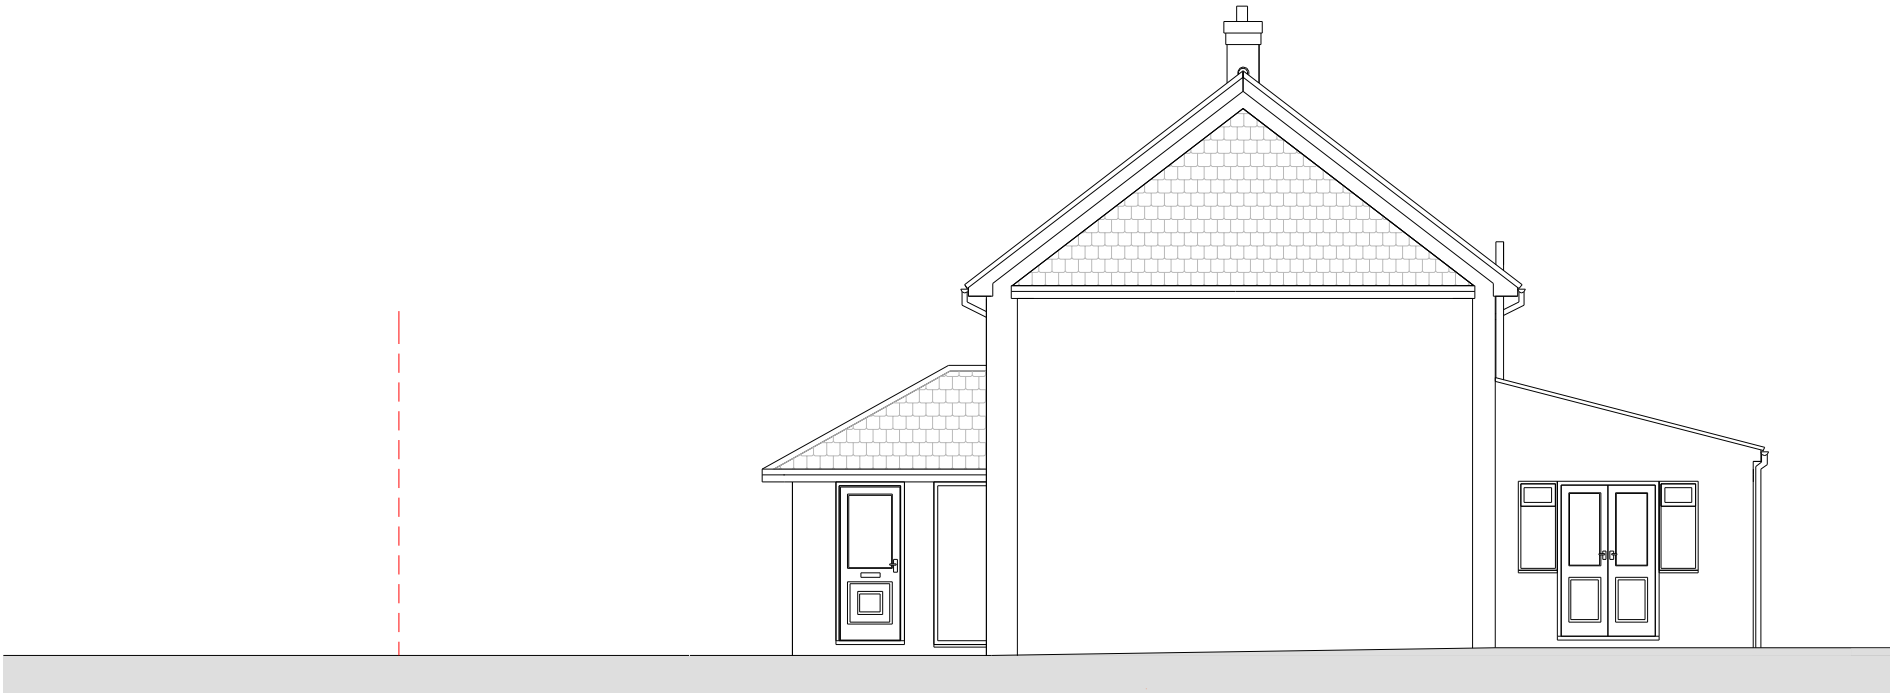

Existing Side Elevation D



Proposed Side Elevation D

0m 1m 2m 3m 4m 5m
Scale 1:100 @ A3

DO NOT SCALE FOR CONSTRUCTION

SPEEDY
PLANS.CO.UK
admin@speedyplans.co.uk

planning drawings
building regulations drawings
structural drawings & calculations
3D visualisations

www.speedyplans.co.uk

PROJECT

57, The Meadow, Copthorne,
West Sussex, RH10 3RQ

CLIENT

Ms B & Mr A Hodge

DRAWN	CHECKED	FOR
RU	GU	Planning

SCALE

1:100 @ A3

TITLE

Existing and Proposed Side
Elevation D

DRAWING N°

0182 - SP - XX-XX-DR-A - 2103 - P3

PROJECT N°	ORIGINATOR	ZONE	LEVEL	DOC TYPE	DIS	DWG N°	REV
------------	------------	------	-------	----------	-----	--------	-----